FORM No. I.

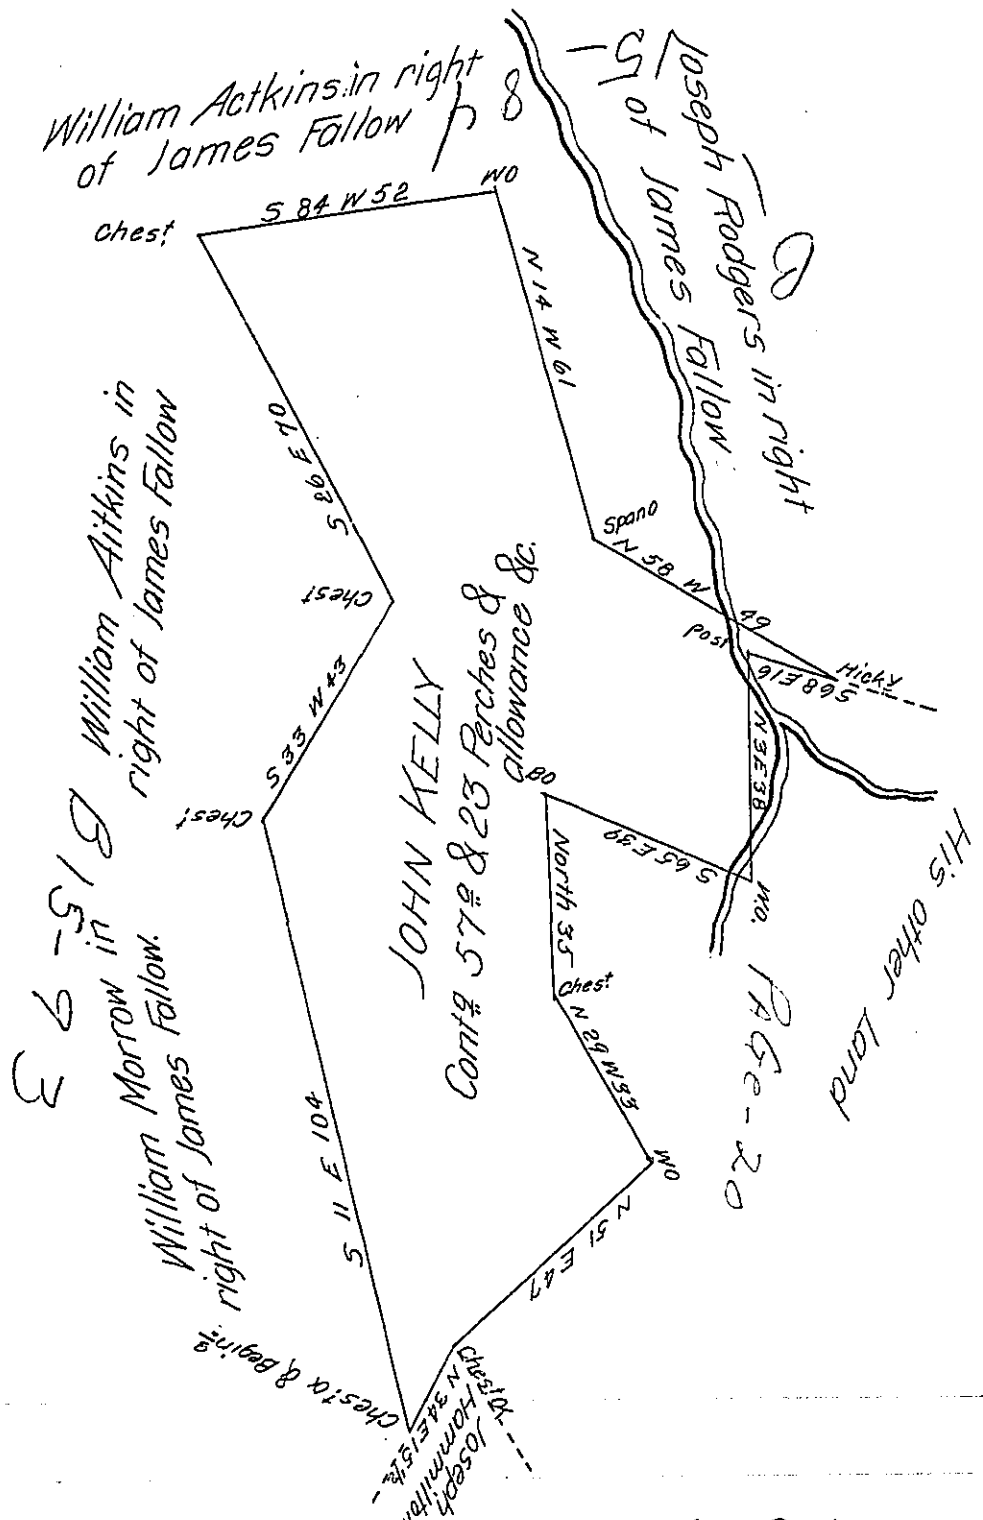

Situate in Chanceford Township in the County of York Containing as above set forth Fifty seven Acres and twenty three Perches and the Usual Allowance &c. Surveyed the 17th day of January Anno Domini 1804. In Pursuance of a Warrant for 150a Granted to John Kelly bearing date the 13th day of December A.D. 1793.

To Samuel Cochran Esqr.
Surveyor General
Lancaster Pa.

Per. Jacob Spangler D.S.
John Eichelberger D.S.

IN TESTIMONY that the above is a copy of the original remaining on file in the Department of Internal Affairs of Pennsylvania, made conformably to an Act of Assembly approved the 16th day of February, 1833, I have hereunto set my Hand and caused the Seal of said Department to be affixed at Harrisburg, this nineteenth *day of* June *1905*

Isaac B. Brown
Secretary of Internal Affairs.