FORM No. I.

234

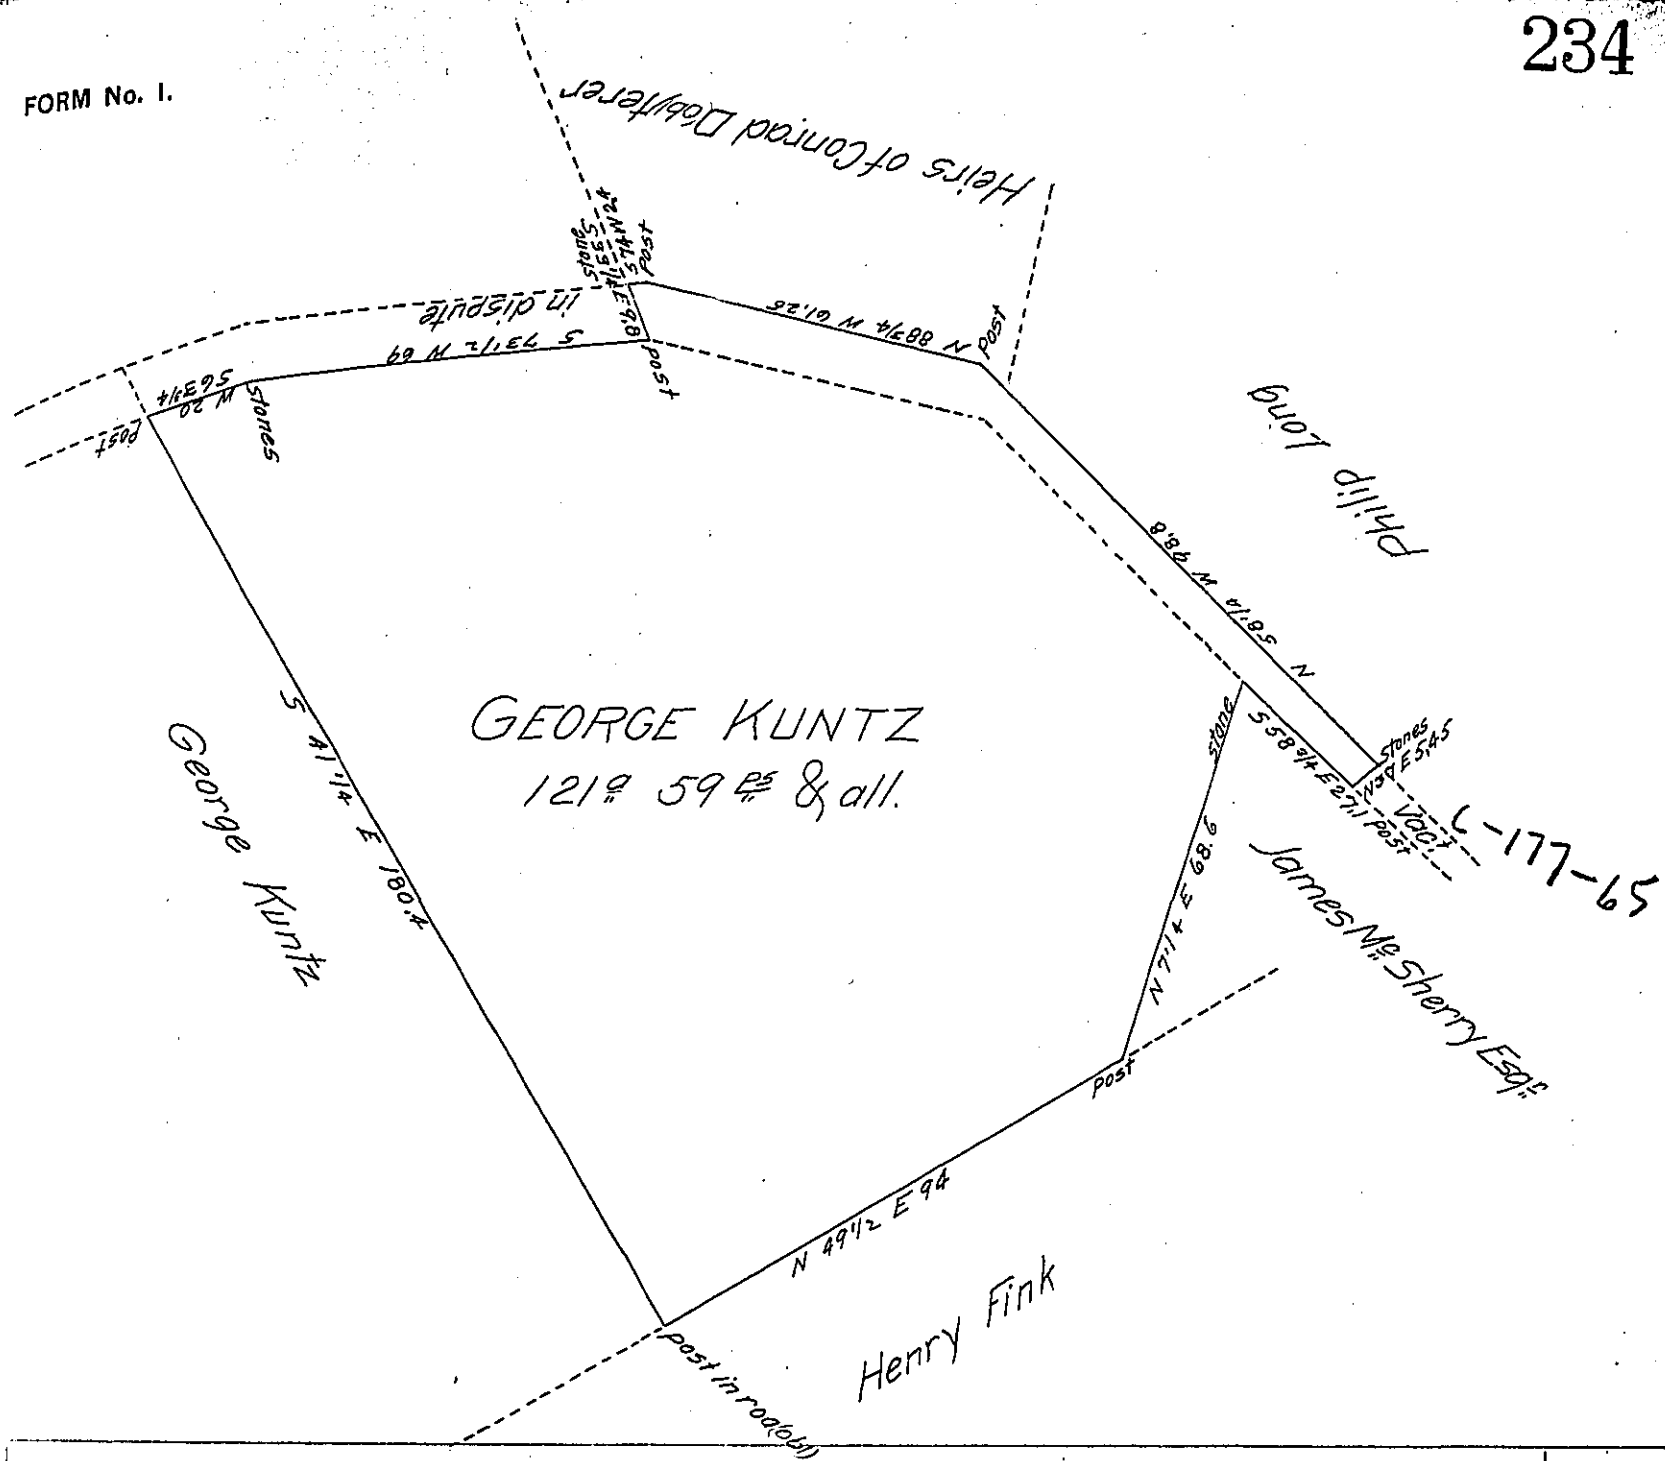

Situated in Germany Township Adams County part Surveyed December 21st 1771 by Archd McClean DS by warrant to George Kuntz Dated 20th May X 1776 said to contain 115a 104ps & all & part Surveyed August 30th 1793 by Moses McClean DS by to George Kuntz for 9a Dated 31st July 1793 said to Contain 5a 82ps & all Resurveyed by the old lines including both in one Survey the 14th November 1809 by Special Order To Adrew Porter Esqr By Saml Sloan DS

Surveyor General

Say 1766

J.W.C.

-177-65

IN TESTIMONY that the above is a copy of the original remaining on file in the Department of Internal Affairs of Pennsylvania, made conformably to an Act of Assembly approved the 16th day of February, 1833, I have hereunto set my Hand and caused the Seal of said Department to be affixed at Harrisburg, this first day of August 1905

Isaac B. Brown

Secretary of Internal Affairs.