FORM No. I.

107

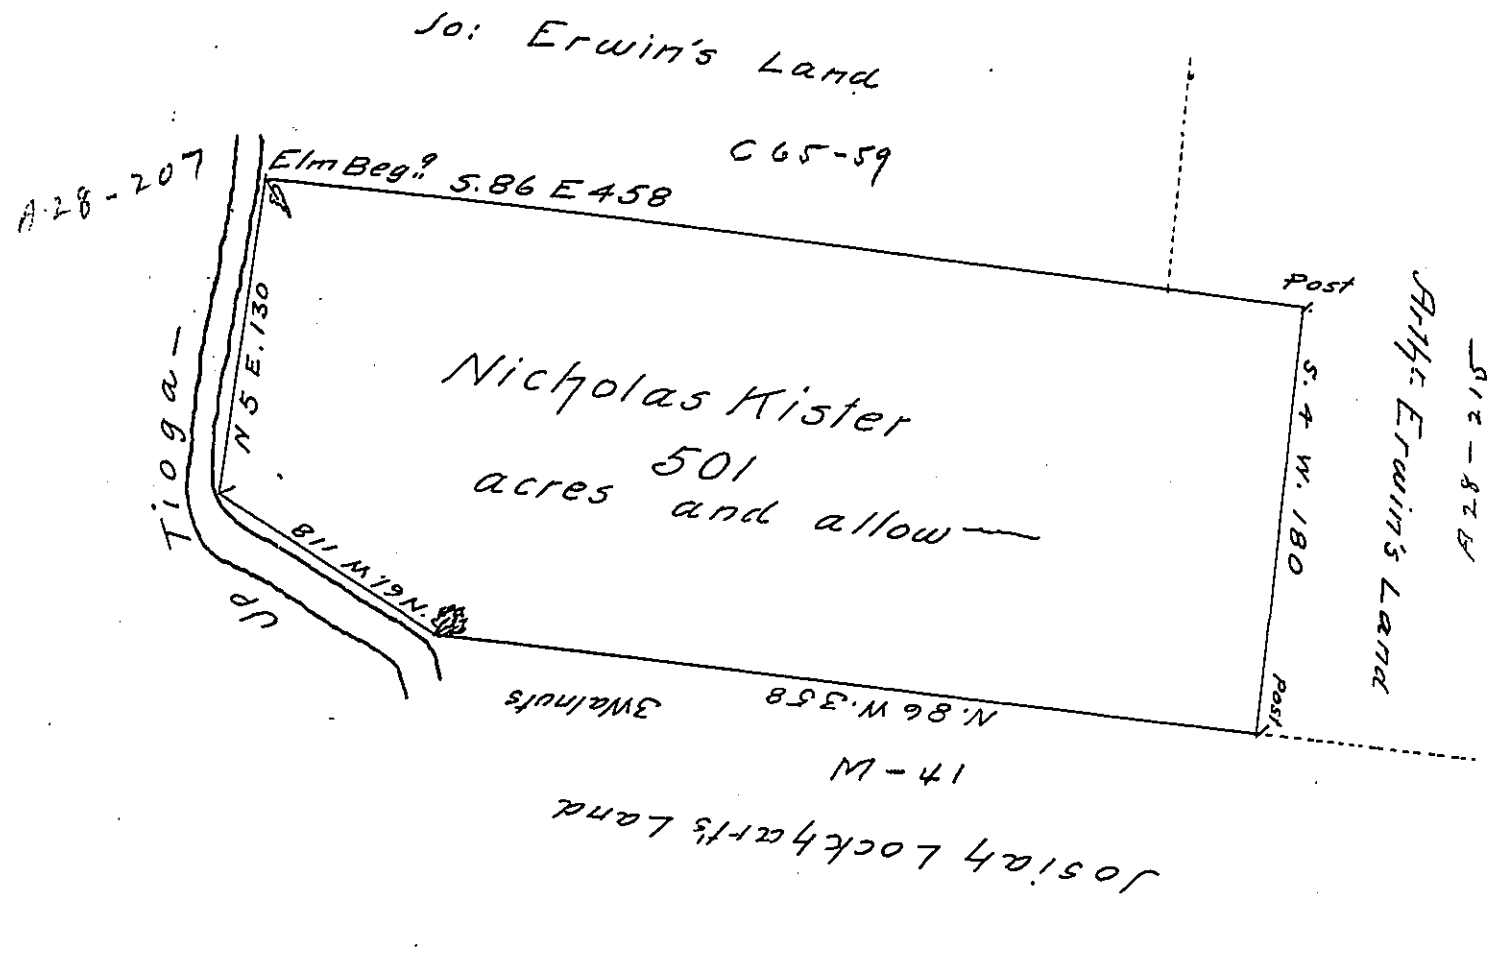

The Draught of a Tract of Land Called——Situate on the East side of Tioga— opposite the Tutetow Town in District No 18 in the County of Northumberland. Containing Five Hundred and one acres with usual allowance for Roads. Surveyd the 27th day of June Anno Dom—1785 In pursuance of the Warrant No 19 dated the 17th day of May Anno Dom—1785. to Nicholas Kister

Wm Maclay D.S

To John Lukens Esq S.G.
of Pennsylvania

IN TESTIMONY that the above is a copy of the original remaining on file in the Department of Internal Affairs of Pennsylvania, made conformably to an Act of Assembly approved the 16th day of February, 1833, I have hereunto set my Hand and caused the Seal of said Department to be affixed at Harrisburg, this Thirteenth *day of* June *1905*

Isaac B. Brown

Secretary of Internal Affairs.