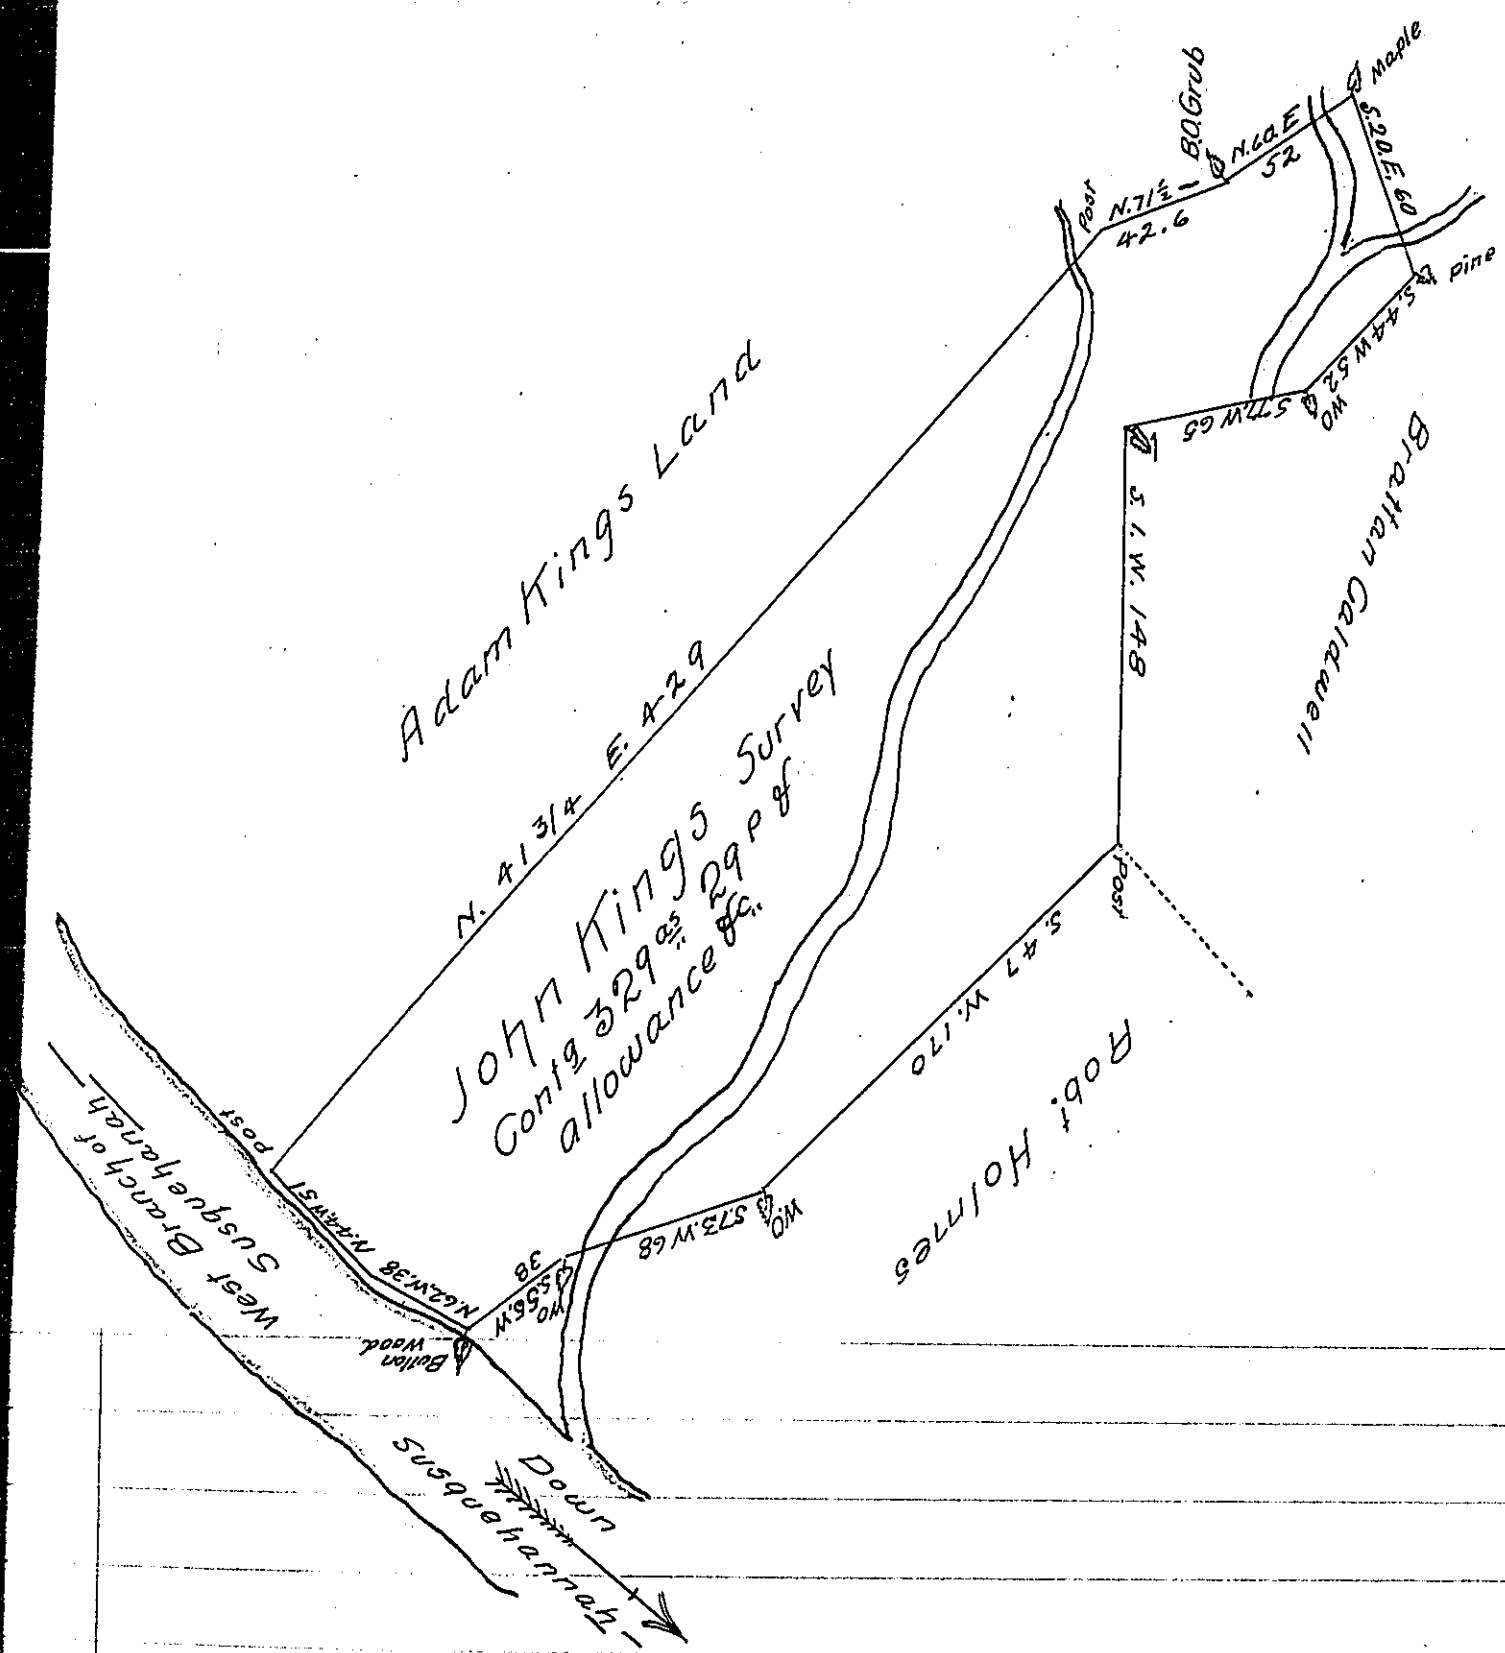

A Draught of a Tract of Land situate on the North side of the West branch of Susquehanah — & about One Mile from Lawry's Creek in the late purchase surveyd for John King on a preemption Warrant dated August Nineteenth One thousand seven hundred & Eighty Five – Containing Three hundred & Twenty nine acres & Twenty nine perches & allowance of Six pr Cent for Roads &c

Saml Edmiston
D. Surveyor

To John Lukens Esqr
Surv^r Genl

IN TESTIMONY that the above is a copy of the original remaining on file in the Department of Internal Affairs of Pennsylvania, made conformably to an Act of Assembly approved the 16th day of February, 1833, I have hereunto set my Hand and caused the Seal of said Department to be affixed at Harrisburg, this twentieth day of July 1905

Isaac B. Brown

Secretary of Internal Affairs.