FORM No. I.

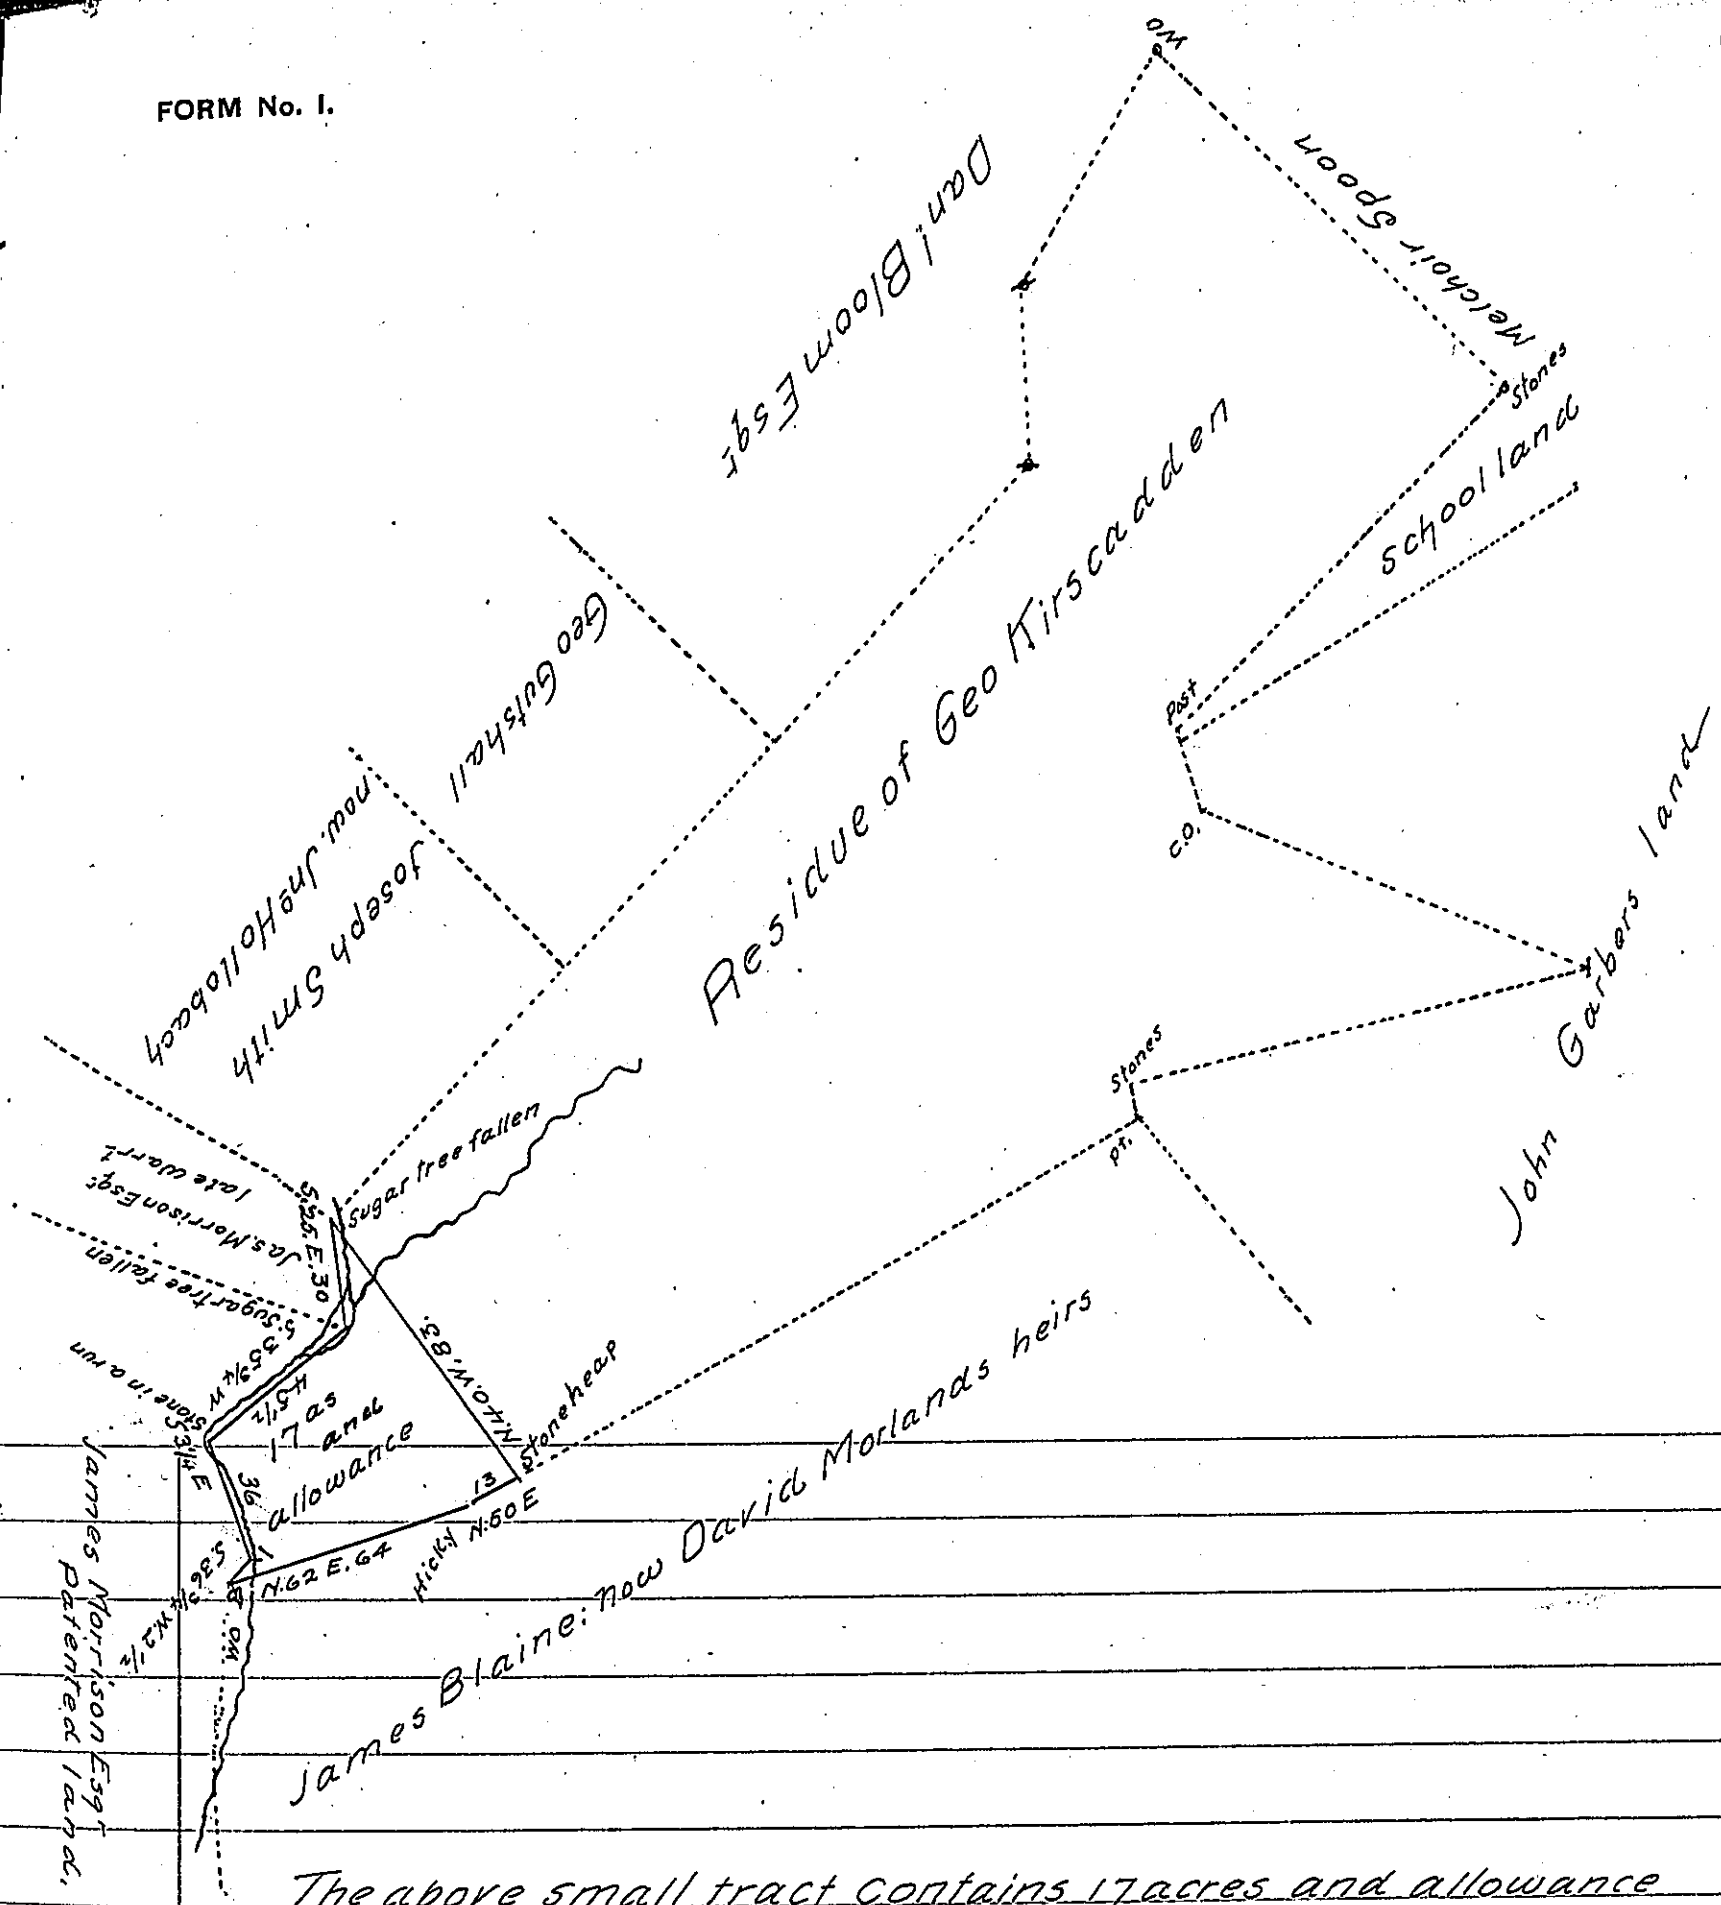


The above small tract contains 17 acres and allowance part of 277 acres and 144 ps and allowance situate in Taboyne township— Surveyed in pursuance of a Warrant for 250 as dated the 05th of April A Do 1797 No 143 granted to George Kirscadden. The above part Surveyd for return for the heirs of Joseph McCowan the 12th Novr 1823

pr G Monroe D.S.

To Saml Cochran Esquire
S.G. of Pennsylvania.

*IN TESTIMONY that the above is a copy of the original remaining on file in the Department of Internal Affairs of Pennsylvania, made conformably to an Act of Assembly approved the 16th day of February, 1833, I have hereunto set my Hand and caused the Seal of said Department to be affixed at Harrisburg, this* fourth *day of* August *1905*

Secretary of Internal Affairs.