FORM No. I.

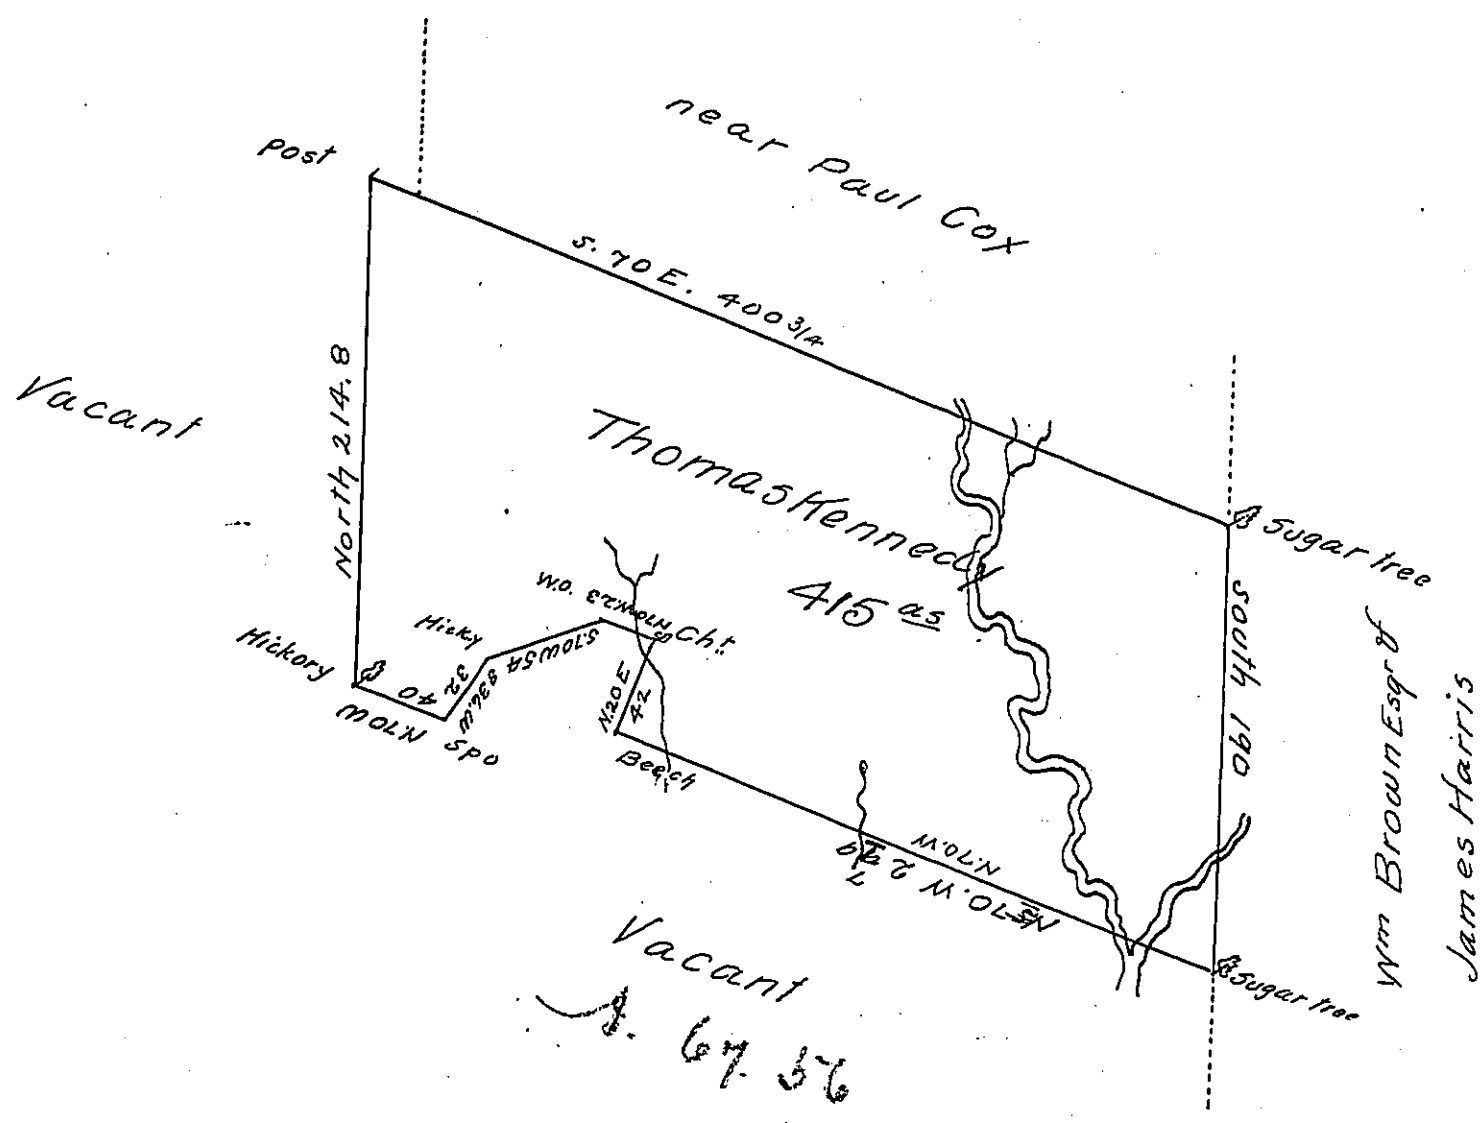

A Draught of a tract of Land situate on the head Waters of Conemagh or Black-Lick in Bedford County containing Four hundred & fifteen acres & the allowance of Six p Cent for Roads &c.a Surveyed for Thomas Kennedy Sepr 26th 1789 in pursuance of a Warrant dated August 31st 1789

George Woods D.S.

To Daniel Brodhead Esq.r
Surveyor General.

for the Warrant see Huntingdon Co.y

IN TESTIMONY that the above is a copy of the original remaining on file in the Department of Internal Affairs of Pennsylvania, made conformably to an Act of Assembly approved the 16th day of February, 1833, I have hereunto set my Hand and caused the Seal of said Department to be affixed at Harrisburg, this eighth *day of* June *1905*

Secretary of Internal Affairs.