FORM No. I.

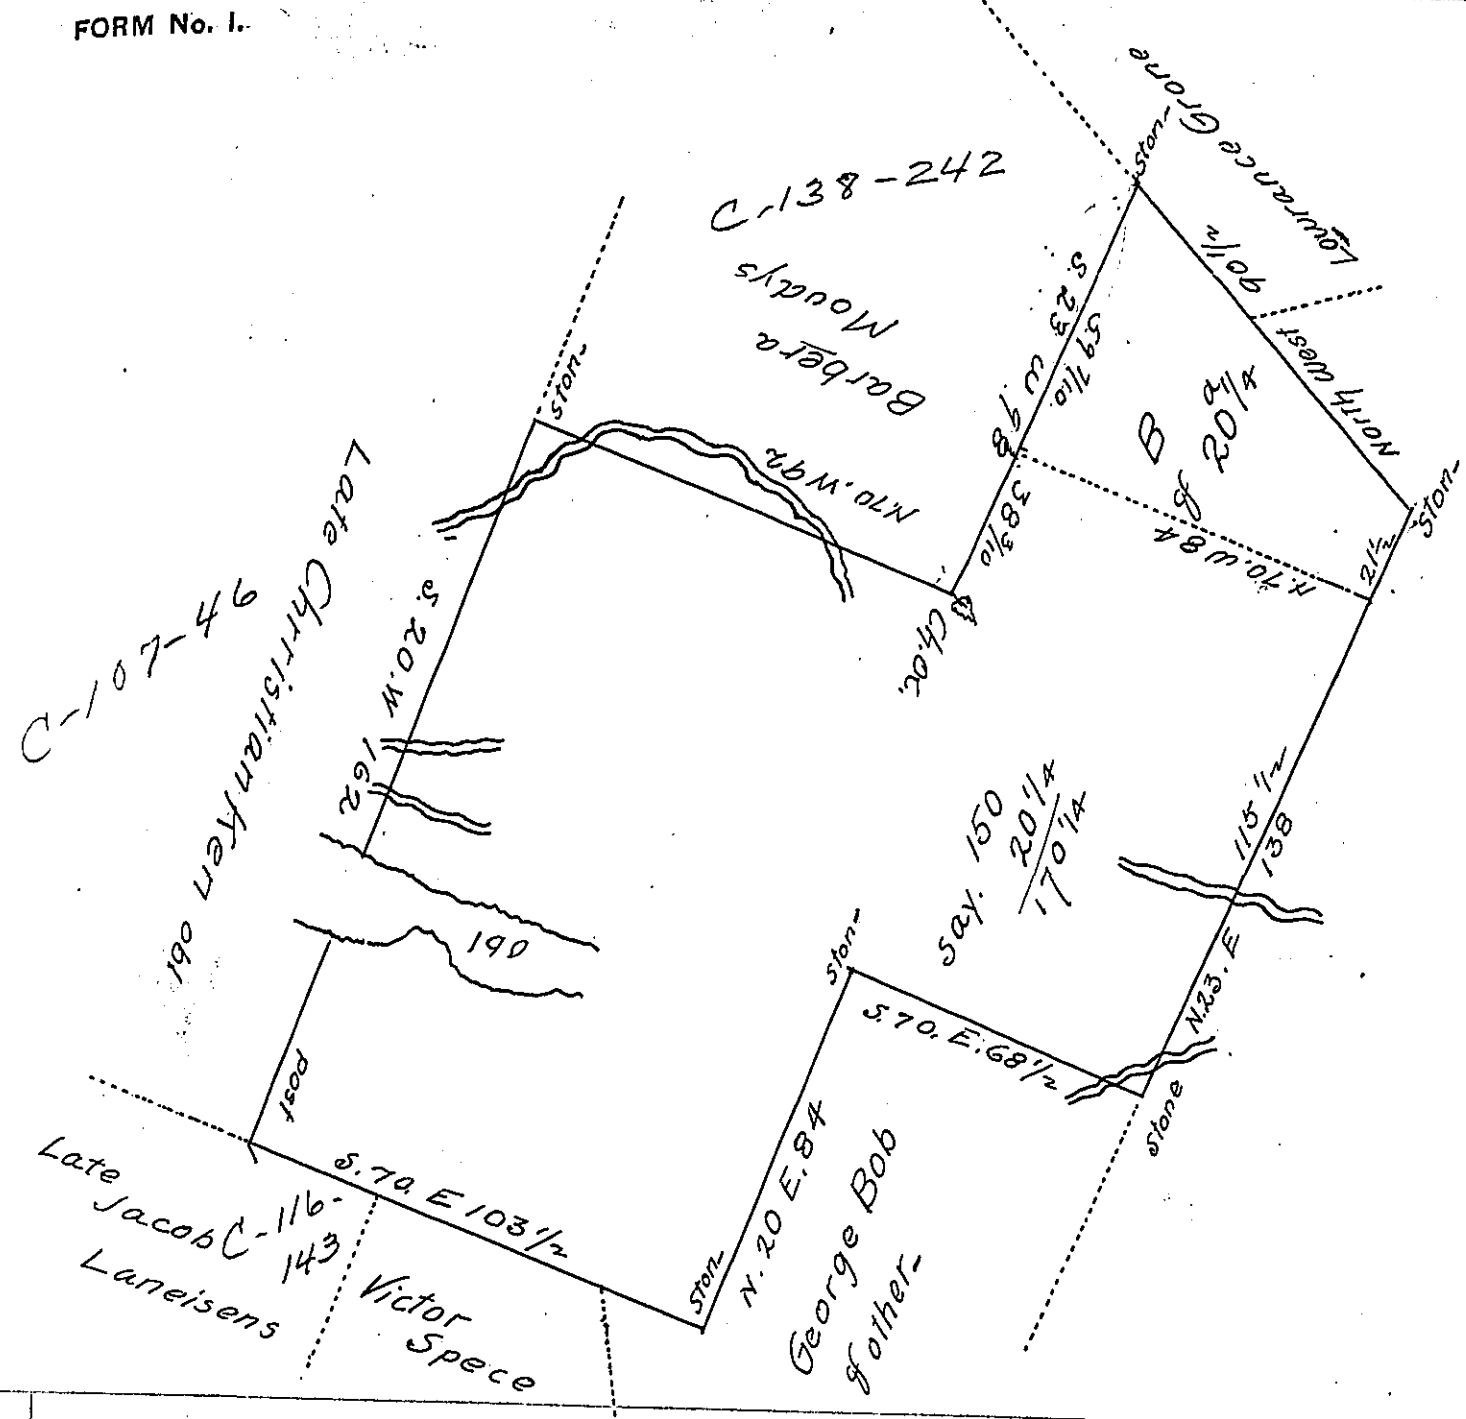

By Virtue of two Warrants one Granted to Jacob Melchner dated the twenty fifth day of August 1790. Marked-A-containing one hundred and fifty acres and 36 perches and the allowance, and the other warrant granted to Victor Speece dated the Twenty second day of August 1749. whos Right is now invested to Jacob Melchner. Marked B Containing Twenty acres 4 perches and the allowance of six p Cent. The above Discrib Tract of Land situate in alsace township now Berks County, the whole containing one hundred and Seventy acres and one Quarter of an acre and the allowance of Six p Cent. Survey'd on the 28 of August 1790

Note attached

. Sir Please to Except the Return. Reading. the 28 — 1790

To Daniel Brodhead Esqr. S.G. Henry Vanderslice

Note— because Vanderslice omitted signing the Retn of J. Melchner. I thought it best to annex this part of the Cover that inclosed it. E Lynch.
31st Augt 1790

IN TESTIMONY that the above is a copy of the original remaining on file in the Department of Internal Affairs of Pennsylvania, made conformably to an Act of Assembly approved the 16th day of February, 1833, I have hereunto set my Hand and caused the Seal of said Department to be affixed at Harrisburg, this eighth *day of* June *1905*

Secretary of Internal Affairs.