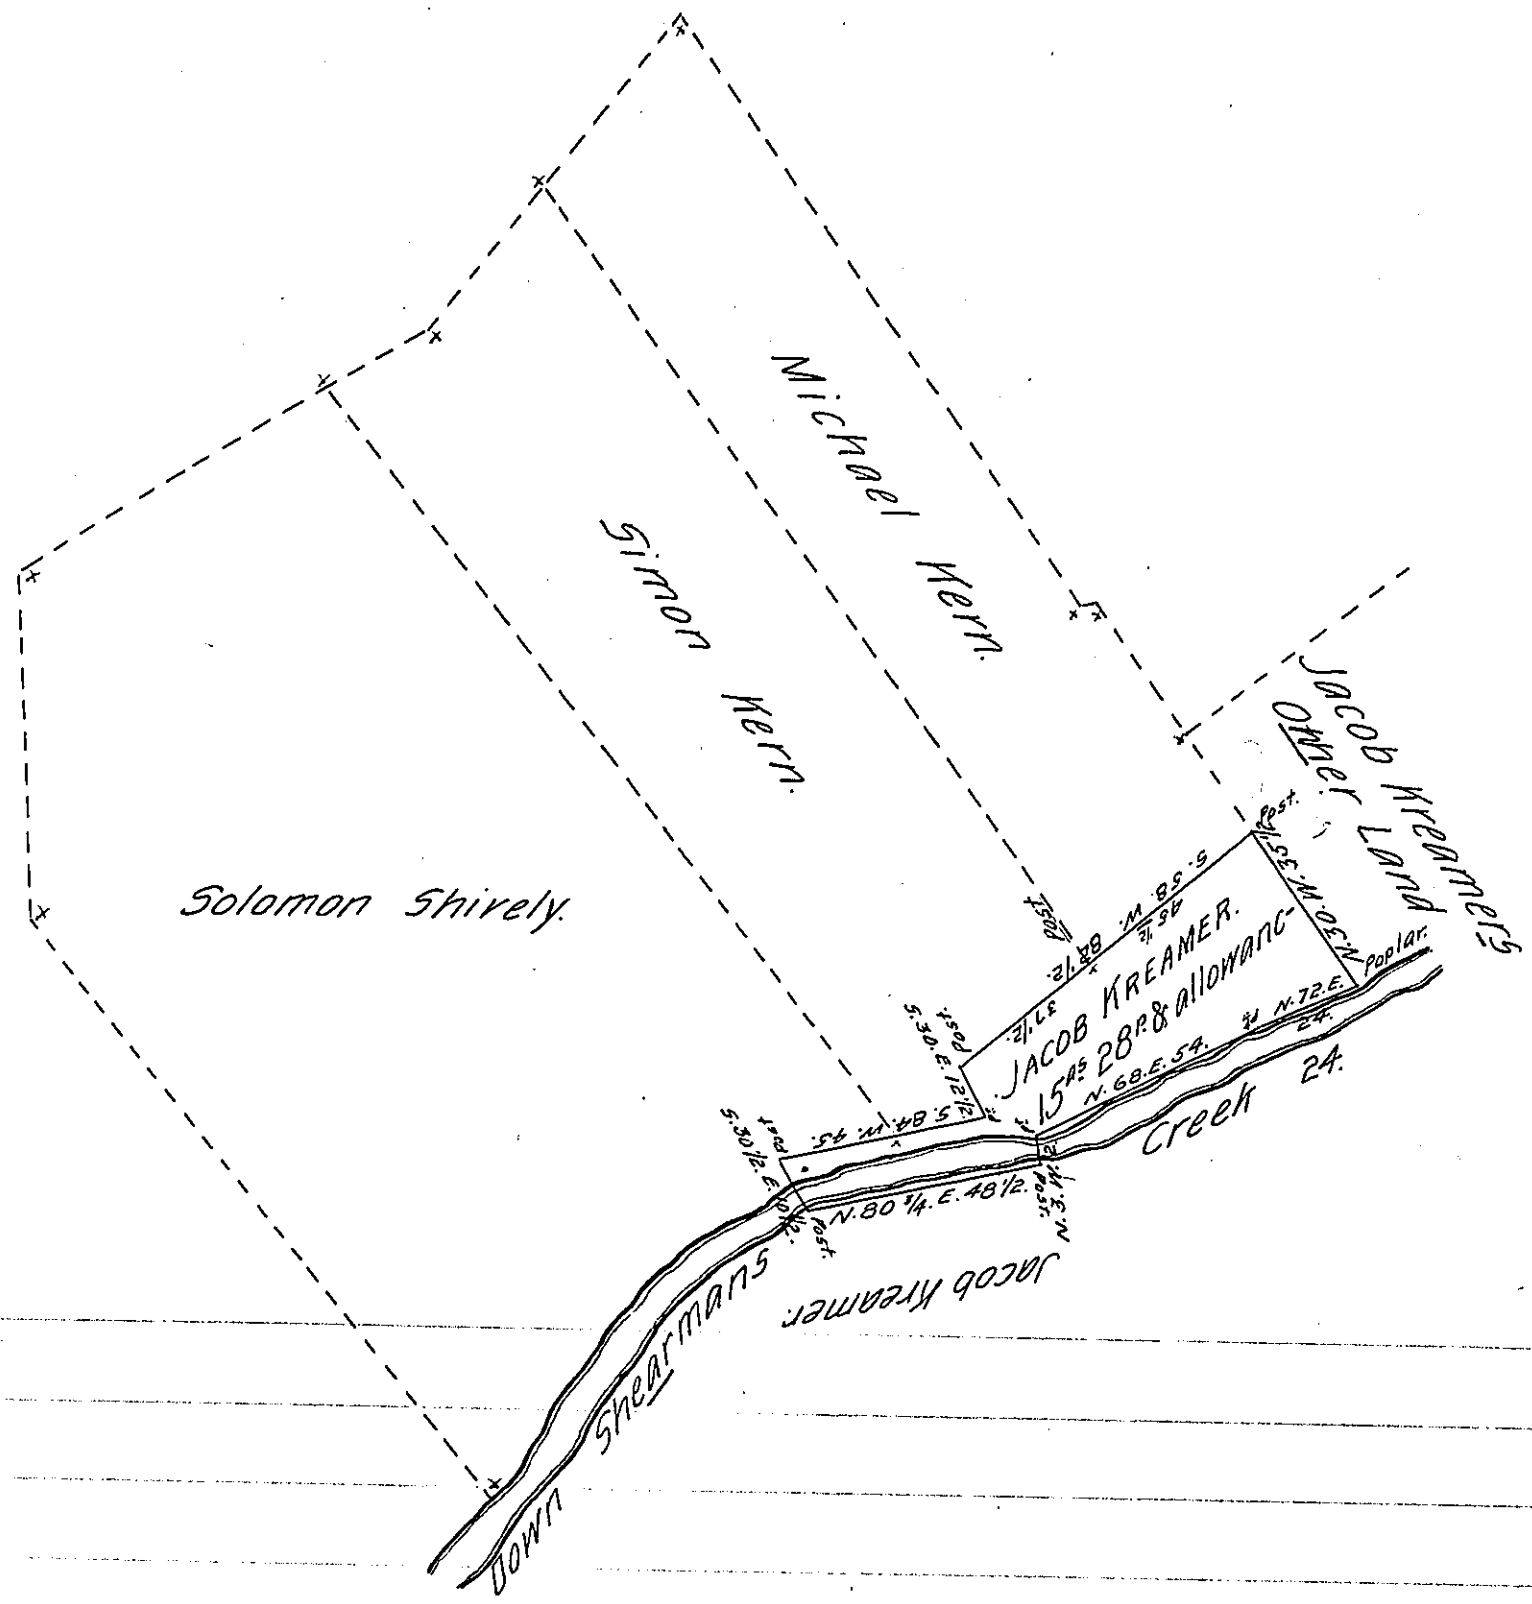

Draught of Land, Situate in Toboyne Township, Perry County, Containing Fifteen Acres twenty Eight Perches and allowance of Six per Cent for roads &c. It being part of 260 As Surveyed August 29th 1768 in pursuance of an Order, Granted Joseph M'Clintock for 250 As Dated August the 6th 1766, No 188.

Surveyed as Above for Jacob Kreamer the 21st day of February 1827.

Pr. Wm Wilson, D.S.

To Gabriel Hiester, Esqr.
Surveyor General of Pa.

IN TESTIMONY that the above is a copy of the original remaining on file in the Department of Internal Affairs of Pennsylvania, made conformably to an Act of Assembly approved the 16th day of February, 1833, I have hereunto set my Hand and caused the Seal of said Department to be affixed at Harrisburg, this twentieth day of June 1905.

Secretary of Internal Affairs.