FORM No. I.

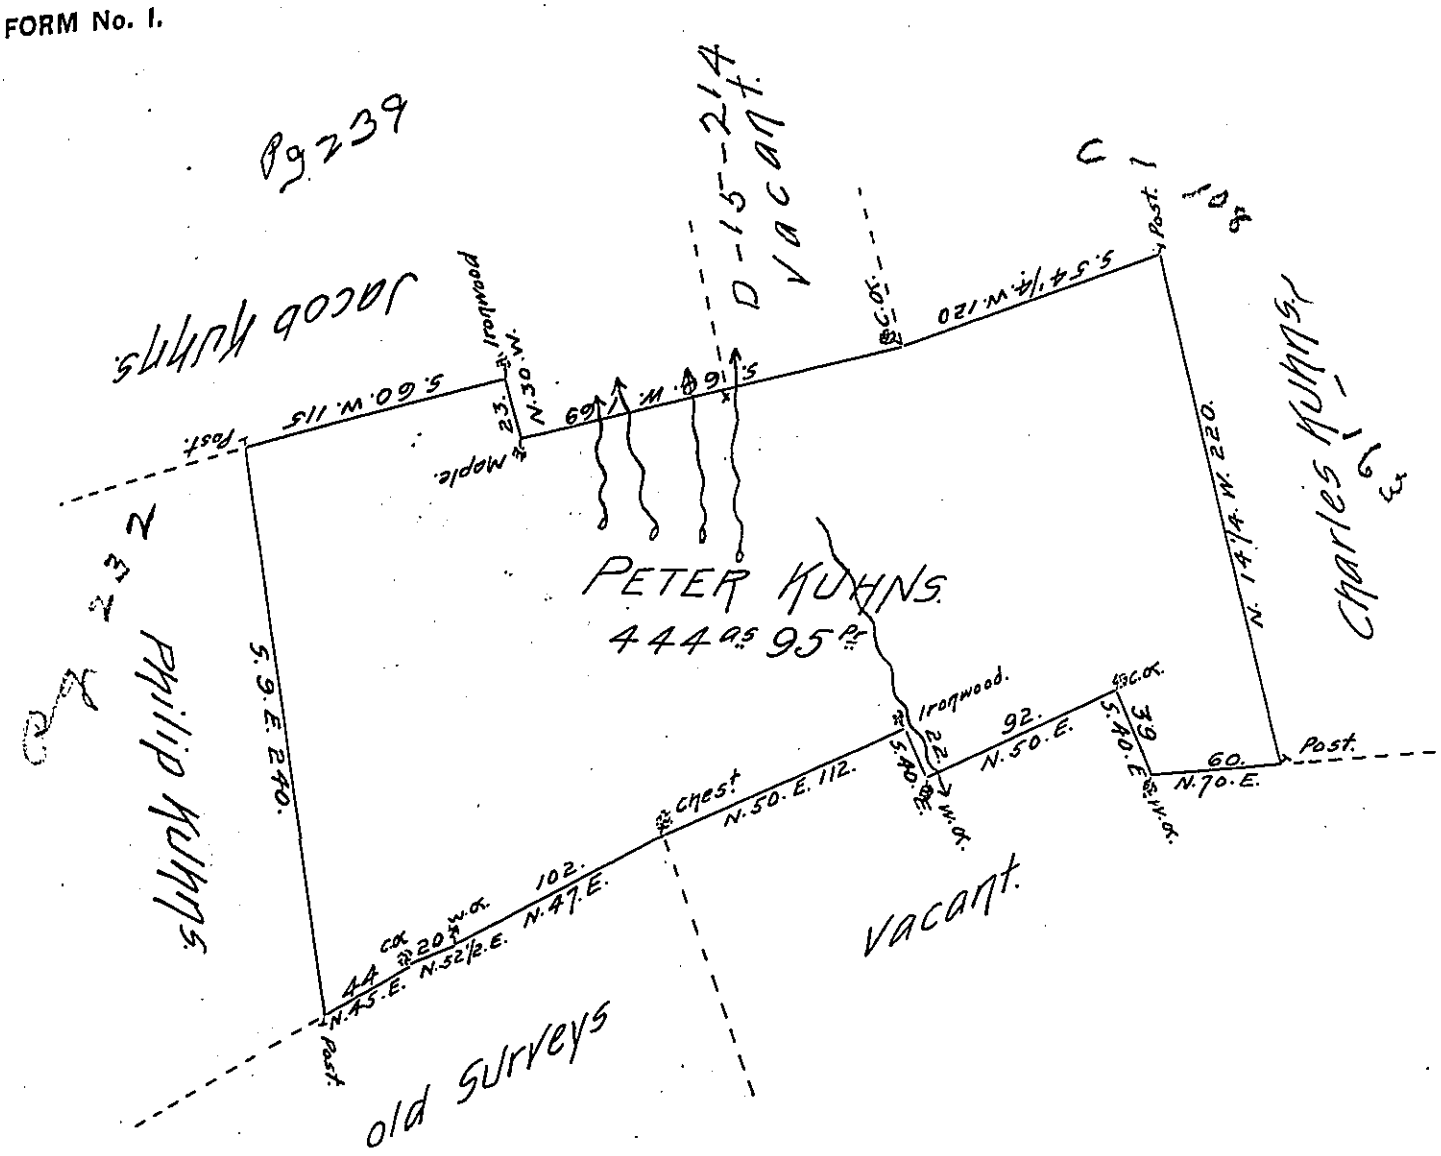

Situate on the Waters of Bald Eagle Creek, in Bald Eagle Township, in Mifflin County, Surveyd on the 9 Day of September 1794, for Peter Kuhns by Virtue of his Warrant bearing date on the 24 Day of December 1792, Containing four hundred forty four Acres, Ninty five Perches and Allowance. Taken from the field Notes of Joseph J. Wallis, then Deputy Surveyor.

Danl Smith D.S.

To Daniel Brodhead, Esqr.
Surveyor General

IN TESTIMONY that the above is a copy of the original remaining on file in the Department of Internal Affairs of Pennsylvania, made conformably to an Act of Assembly approved the 16th day of February, 1833, I have hereunto set my Hand and caused the Seal of said Department to be affixed at Harrisburg, this seventeenth day of August 1905.

Secretary of Internal Affairs.