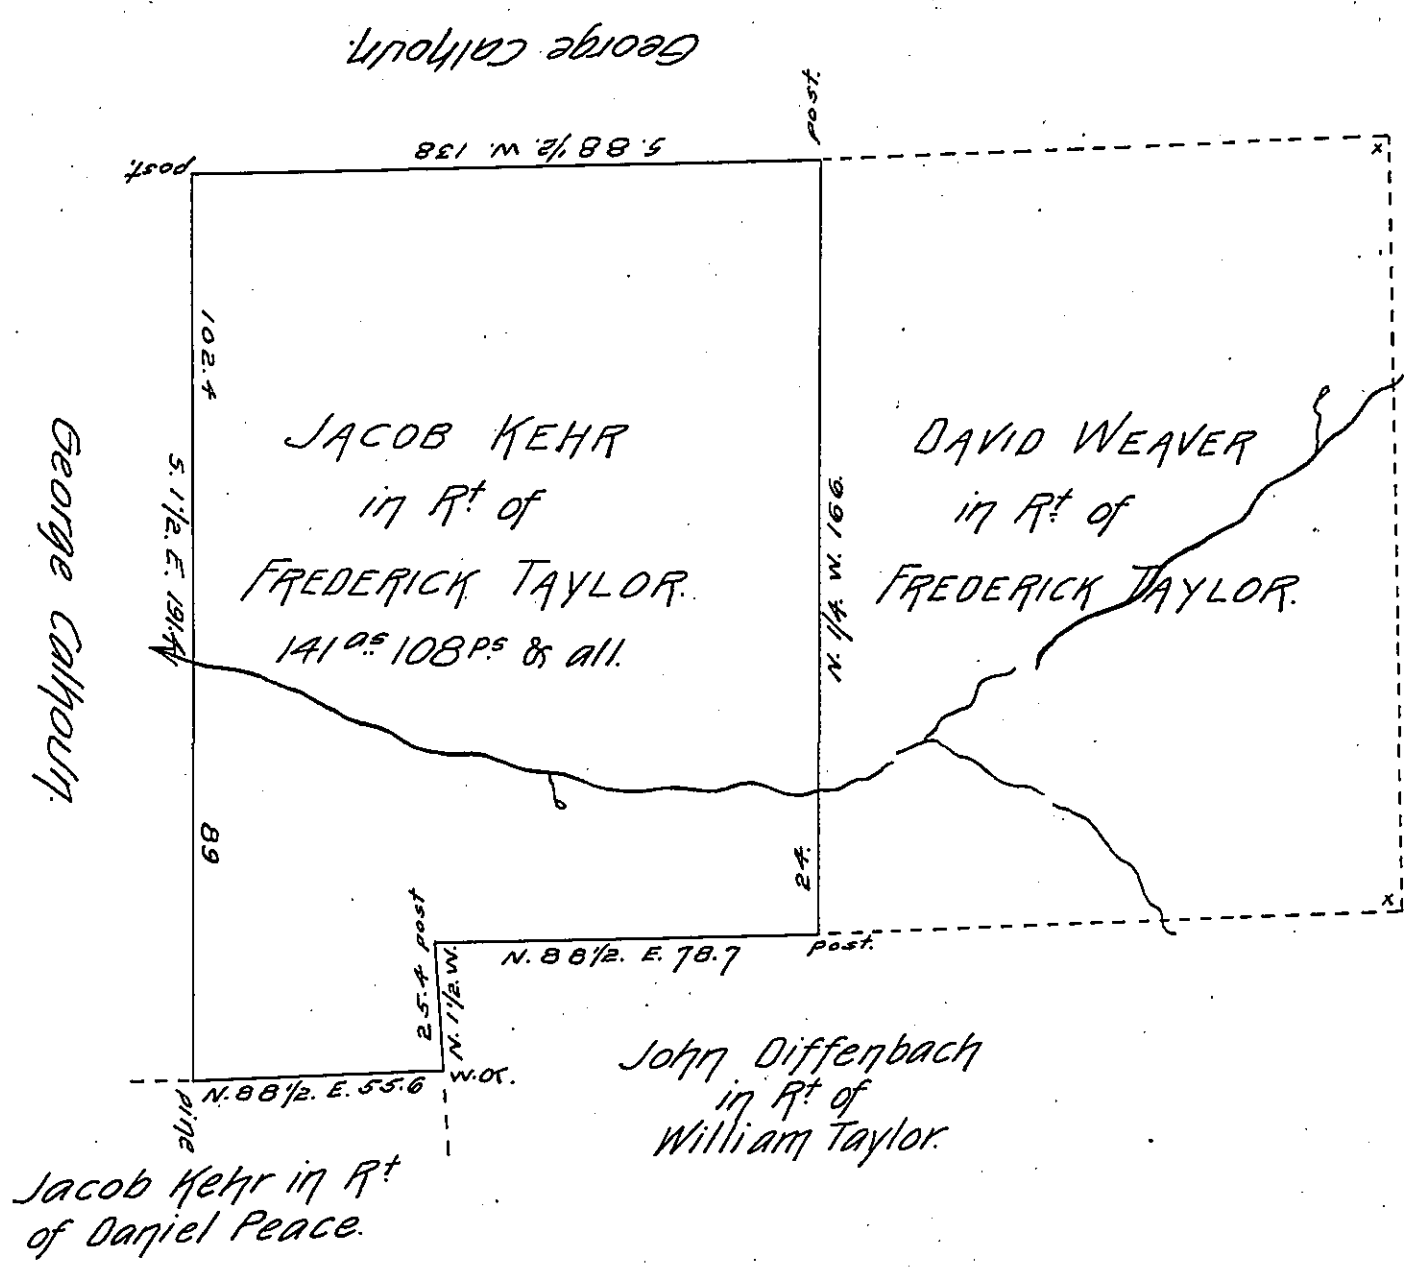

Situate on the Waters of Warrior Run in Turbut Township, in the County of Northumberland. Surveyed on the 2 day of February 1822 for Jacob Kehr in Rt of Frederick Taylors Appln No 1589, bearing date on the 3 day of April 1769. Containing one hundred one hundred and forty one Acres & one hundred and Eight perches & Allowance of Six p Cent &c being a part of Frederick Taylors Survey of 266a 132

H. Donnel, D.S.

To Samuel Cochran, Esqr
Surveyor General

IN TESTIMONY that the above is a copy of the original remaining on file in the Department of Internal Affairs of Pennsylvania, made conformably to an Act of Assembly approved the 16th day of February, 1833, I have hereunto set my Hand and caused the Seal of said Department to be affixed at Harrisburg, this thirtieth *day of* August *1905.*

Isaac B. Brown

Secretary of Internal Affairs.