FORM No. I.

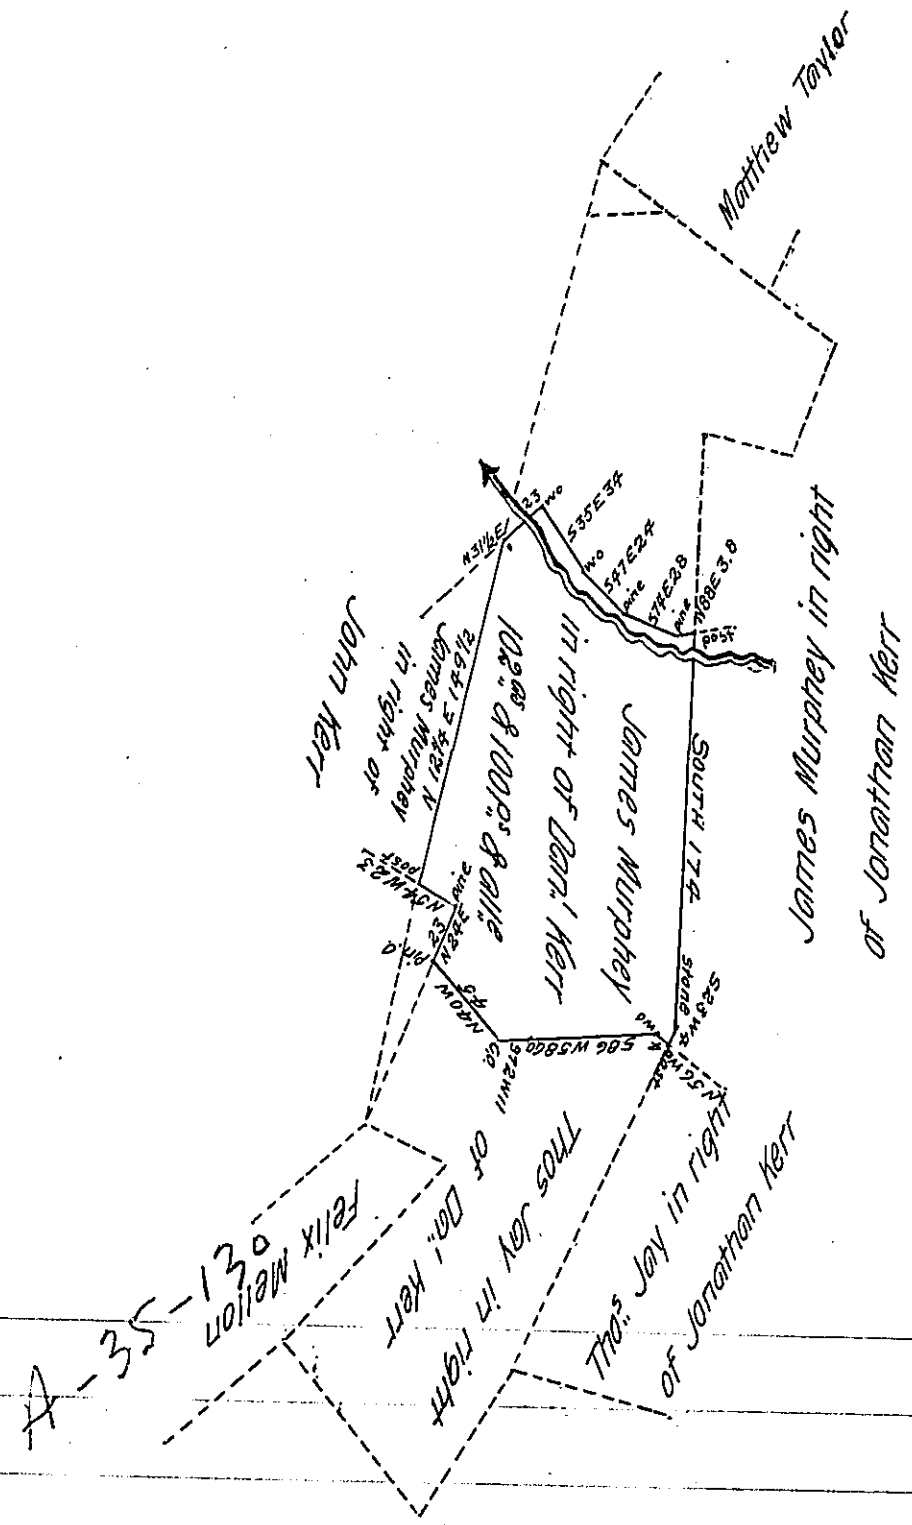

Situate on the waters of Town Creek in Southampton Township Bedford County containing 112 acres and 100 perches and allowance of six pr. cent &c Surveyed for James Murphey the 28th day of October 1833 being part of a larger tract originally surveyed for Daniel Kerr 20th day of August 1794 on warrant dated the 21st day of February 1794 and resurveyed for Abra=ham Kerns on order of resurvey granted by the board of property dated the 20th day of February 1832

To Jacob Spangler Esqr. S.G. Robert Stuart D.S.

IN TESTIMONY that the above is a copy of the original remaining on file in the Department of Internal Affairs of Pennsylvania, made conformably to an Act of Assembly approved the 16th day of February, 1833, I have hereunto set my Hand and caused the Seal of said Department to be affixed at Harrisburg, this twenty ninth *day of* June *1905*

Isaac B. Brown

Secretary of Internal Affairs.