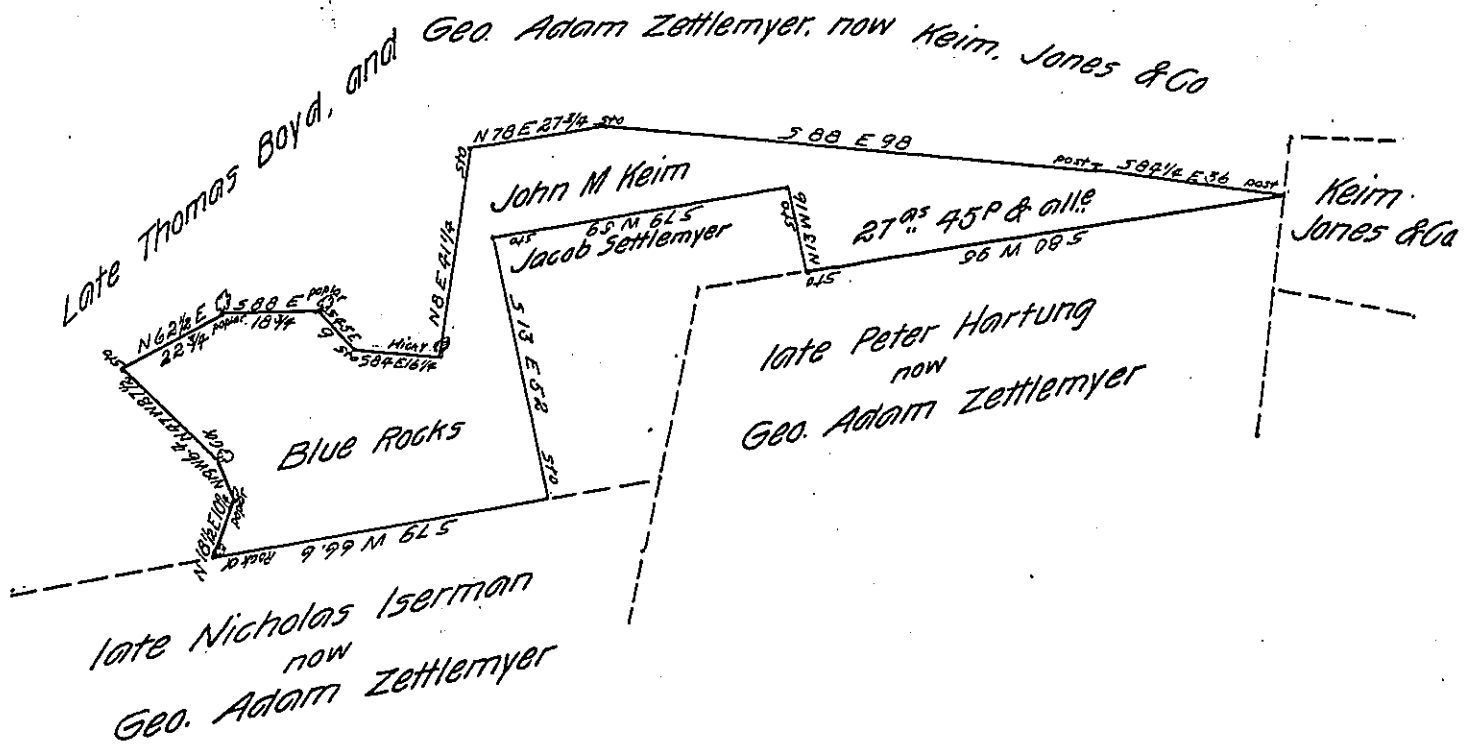

Draft of a tract of land situate in Greenwich township Berks County Surveyed in pursuance of a warrant dated the twenty third day of March A. D. 1835 granted to John M Keim containing twenty seven acres forty five perches and allowance of 6 Pr. Cent (Including about six acres barren rocks)

John Taylor Esquire
Surr. Genl. of Penna.

Sept. 30th 1836

Danl. A Bertolet Depy. Surr.
for the Eastern district of
Berks County

IN TESTIMONY that the above is a copy of the original remaining on file in the Department of Internal Affairs of Pennsylvania, made conformably to an Act of Assembly approved the 16th day of February, 1833, I have hereunto set my Hand and caused the Seal of said Department to be affixed at Harrisburg, this seventeenth *day of* July *1905*

Isaac B. Brown

Secretary of Internal Affairs.