FORM No. 1.

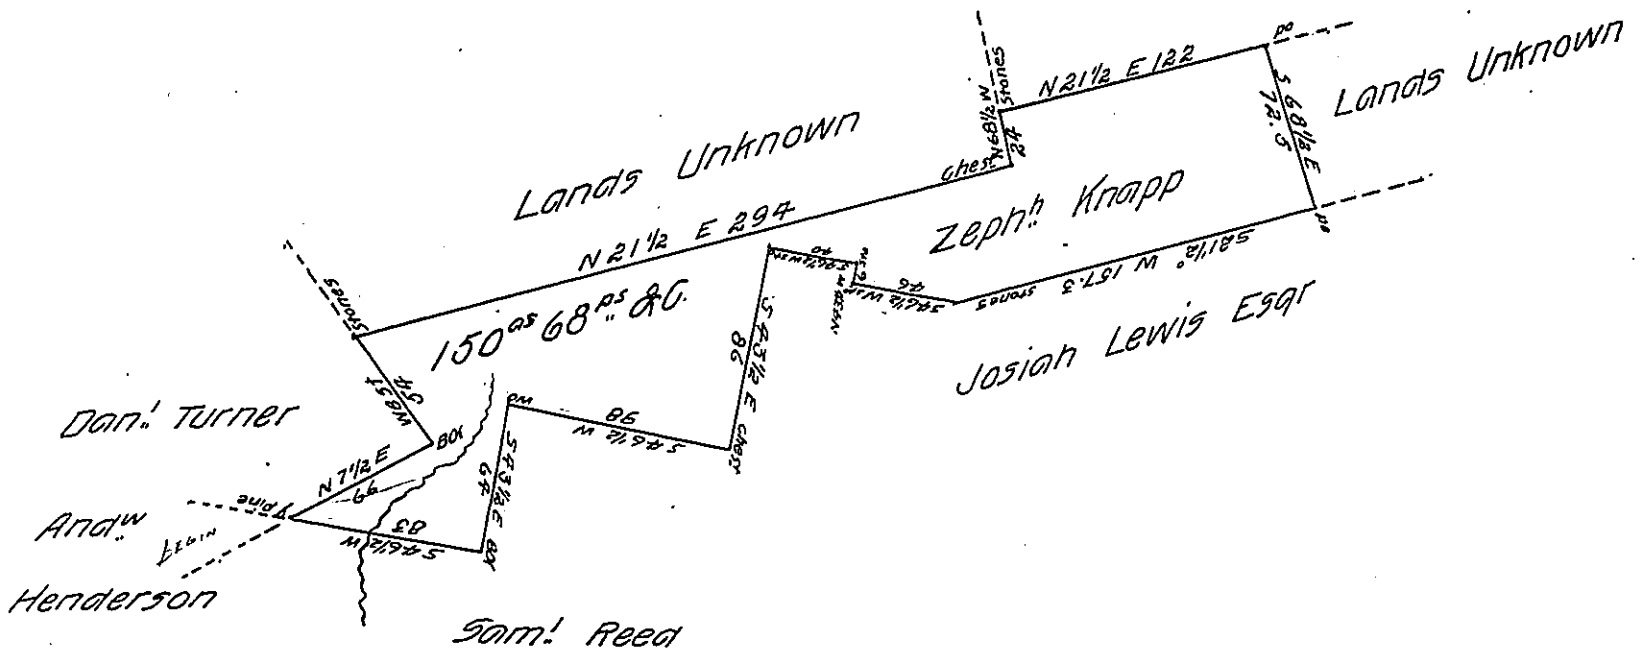

Draft of a tract of unimproved Land situate in Pittston and Exeter townships Luzerne County adjoining lands of Josiah Lewis Esqr and others containing one hundred and fifty acres sixty eight perches and the usual allowance of six per cent &c. Surveyed the above described tract of land the sixth day of October A.o D.i 1837 for Zephinigh Knapp by virtue of his warrant dated the twenty sixth day of June A.D. 1837

To John Taylor Esq.r
Surveyor General

Zebulon H Stevens D. S.

IN TESTIMONY that the above is a copy of the original remaining on file in the Department of Internal Affairs of Pennsylvania, made conformably to an Act of Assembly approved the 16th day of February, 1833, I have hereunto set my Hand and caused the Seal of said Department to be affixed at Harrisburg, this Thirty first *day of* July *1905*

Isaac B. Brown

Secretary of Internal Affairs.