FORM No. I.

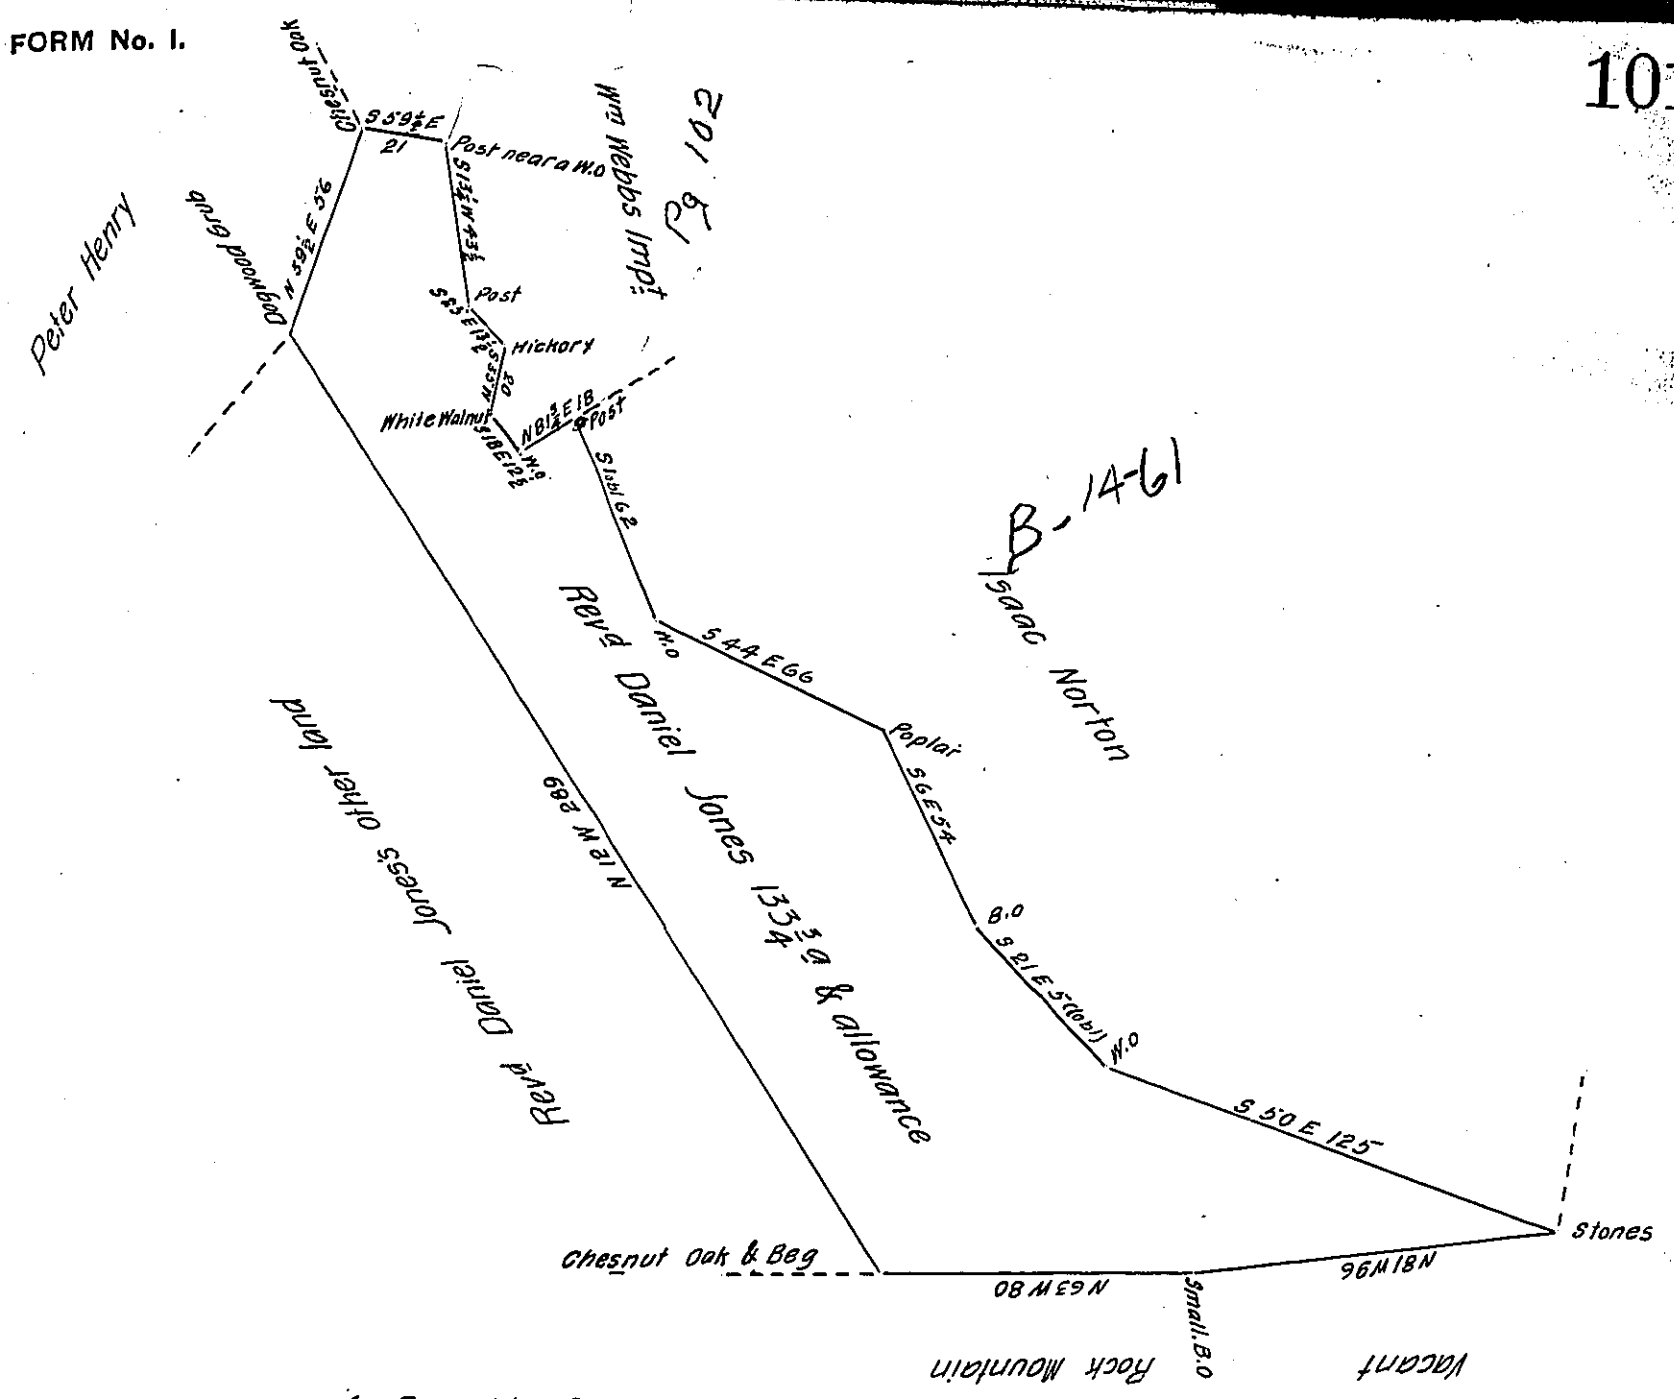

A Draught of a Tract of land situate in Monaghan Township in the County of York. Surveyed the 28th day of May 1788 to the Rev'd Daniel Jones in pursuance of a Warrant dated the 24th February 1788. Containing one hundred and thirty three acres and three quarters and the usual allowance of six acres P Cent for Roads &c

John Forsyth D.S.

To Daniel Brodhead Esq.r
Surveyor General.

IN TESTIMONY that the above is a copy of the original remaining on file in the Department of Internal Affairs of Pennsylvania, made conformably to an Act of Assembly approved the 16th day of February, 1833, I have hereunto set my Hand and caused the Seal of said Department to be affixed at Harrisburg, this sixth *day of* July *1905.*

Isaac B. Brown
Secretary of Internal Affairs.