FORM No. 1.

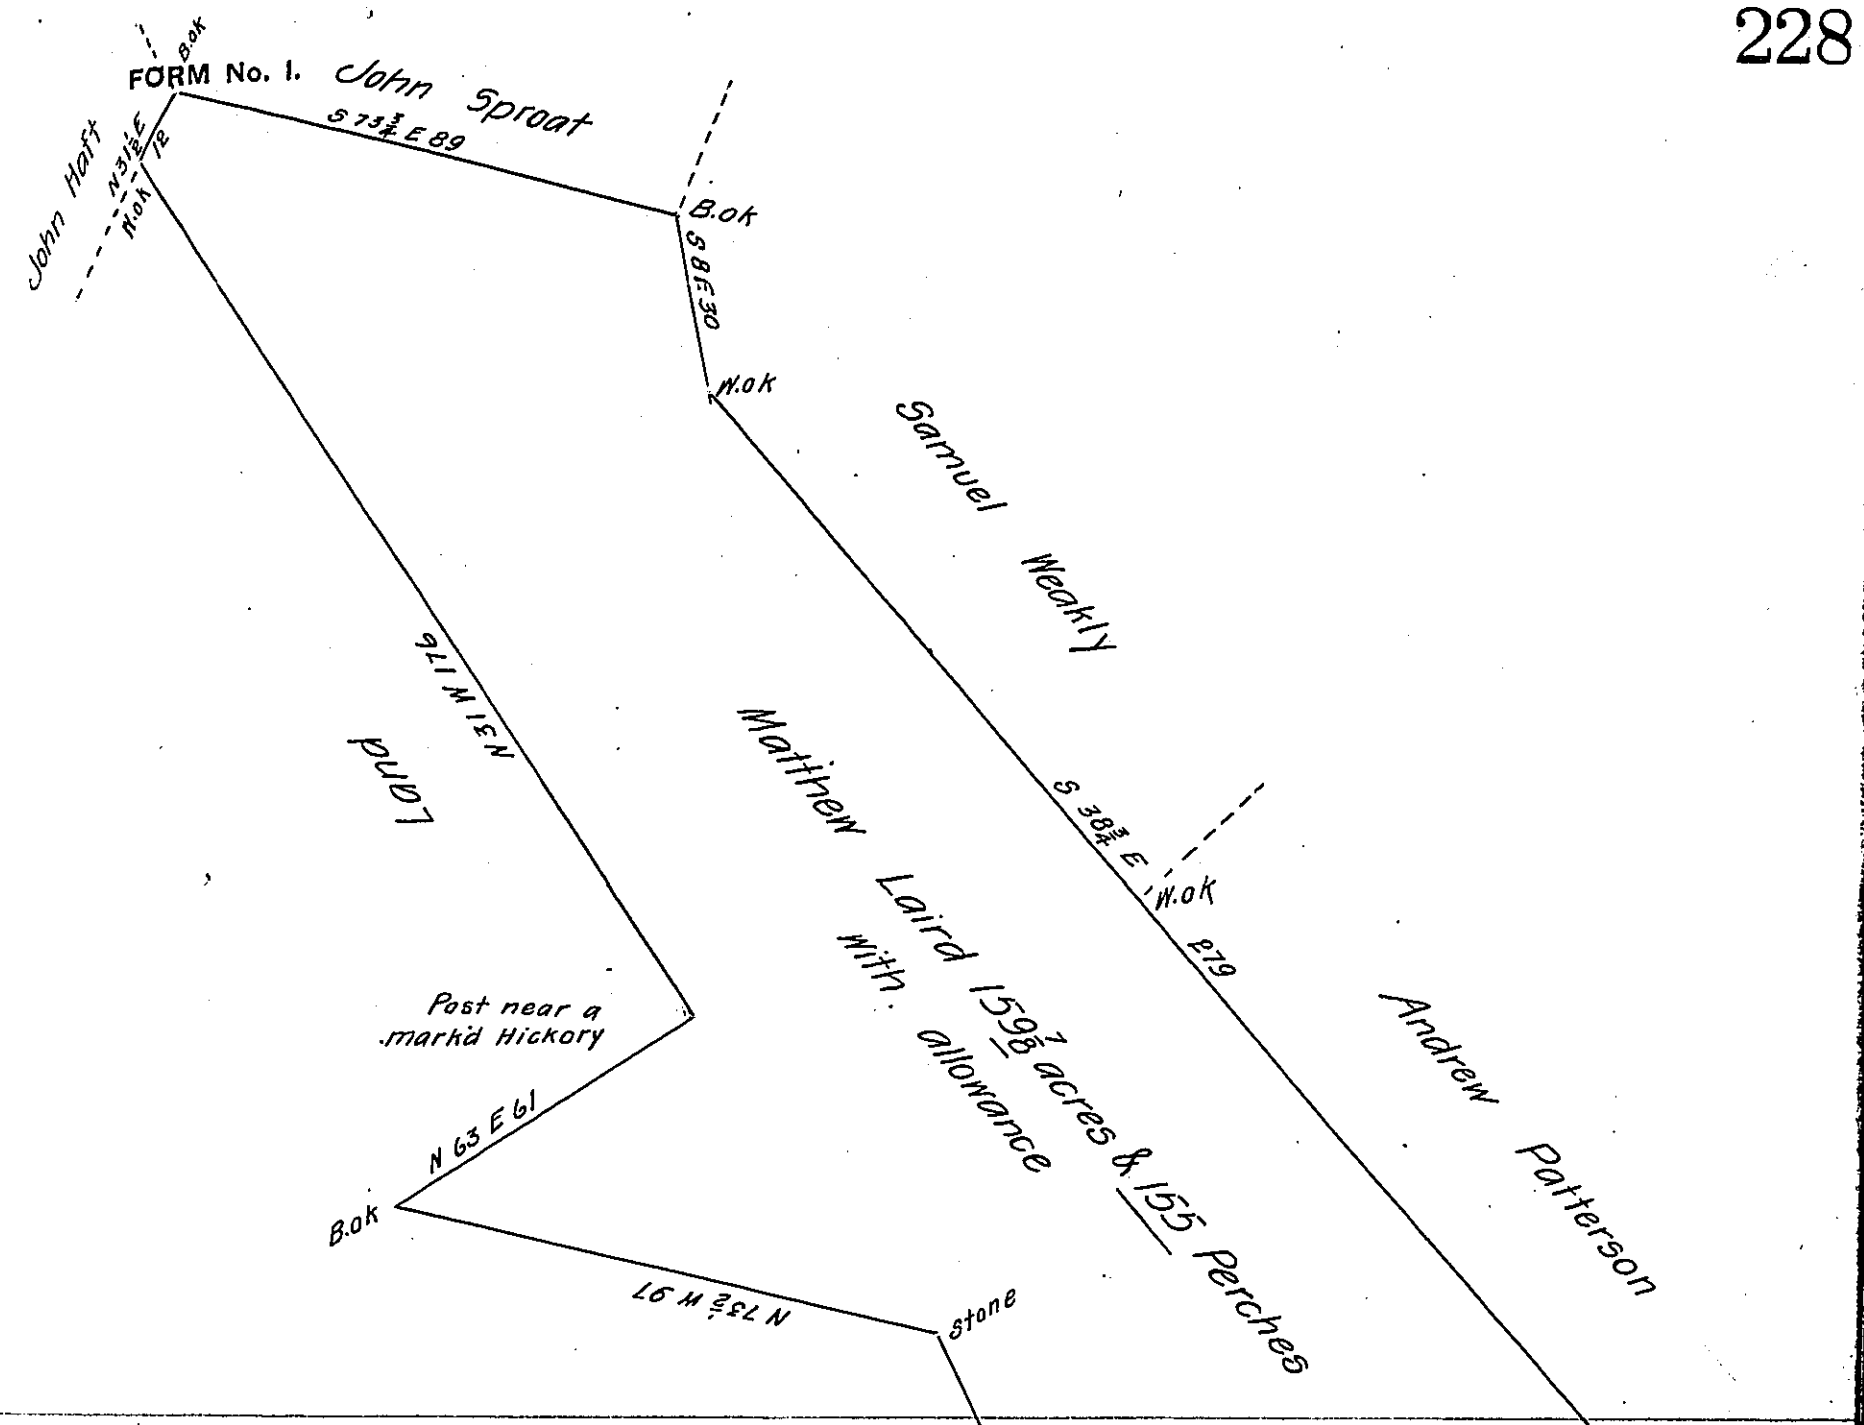


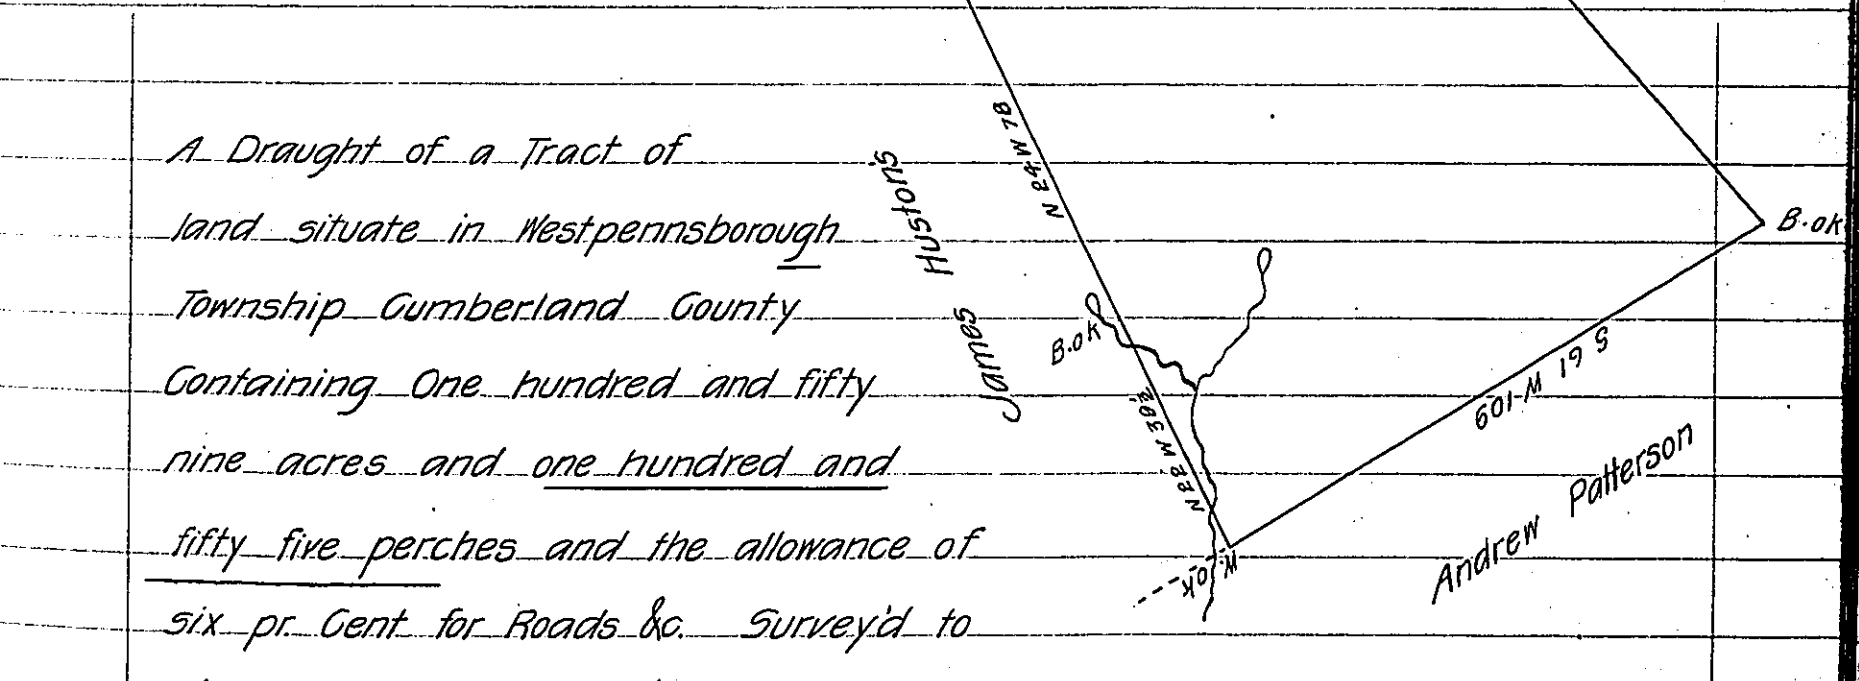


A Draught of a Tract of land situate in Westpennsborough Township Cumberland County Containing One hundred and fifty nine acres and one hundred and fifty five perches and the allowance of six pr. Cent for Roads &c. Surveyd to Matthew Laird the 23rd of March 1786 In Pursuance of a Warrant from the Supreme Executive Council of the Commonwealth of Pennsylvania bearing date at Philadelphia the 2nd day of May 1785.

P—Saml. Lyon D.S.

John Lukens Esqr. Surv. Genl.

*IN TESTIMONY that the above is a copy of the original remaining on file in the Department of Internal Affairs of Pennsylvania, made conformably to an Act of Assembly approved the 16th day of February, 1833, I have hereunto set my Hand and caused the Seal of said Department to be affixed at Harrisburg, this* tenth *day of* August *1905.*

Isaac B. Brown

*Secretary of Internal Affairs.*