FORM No. I.

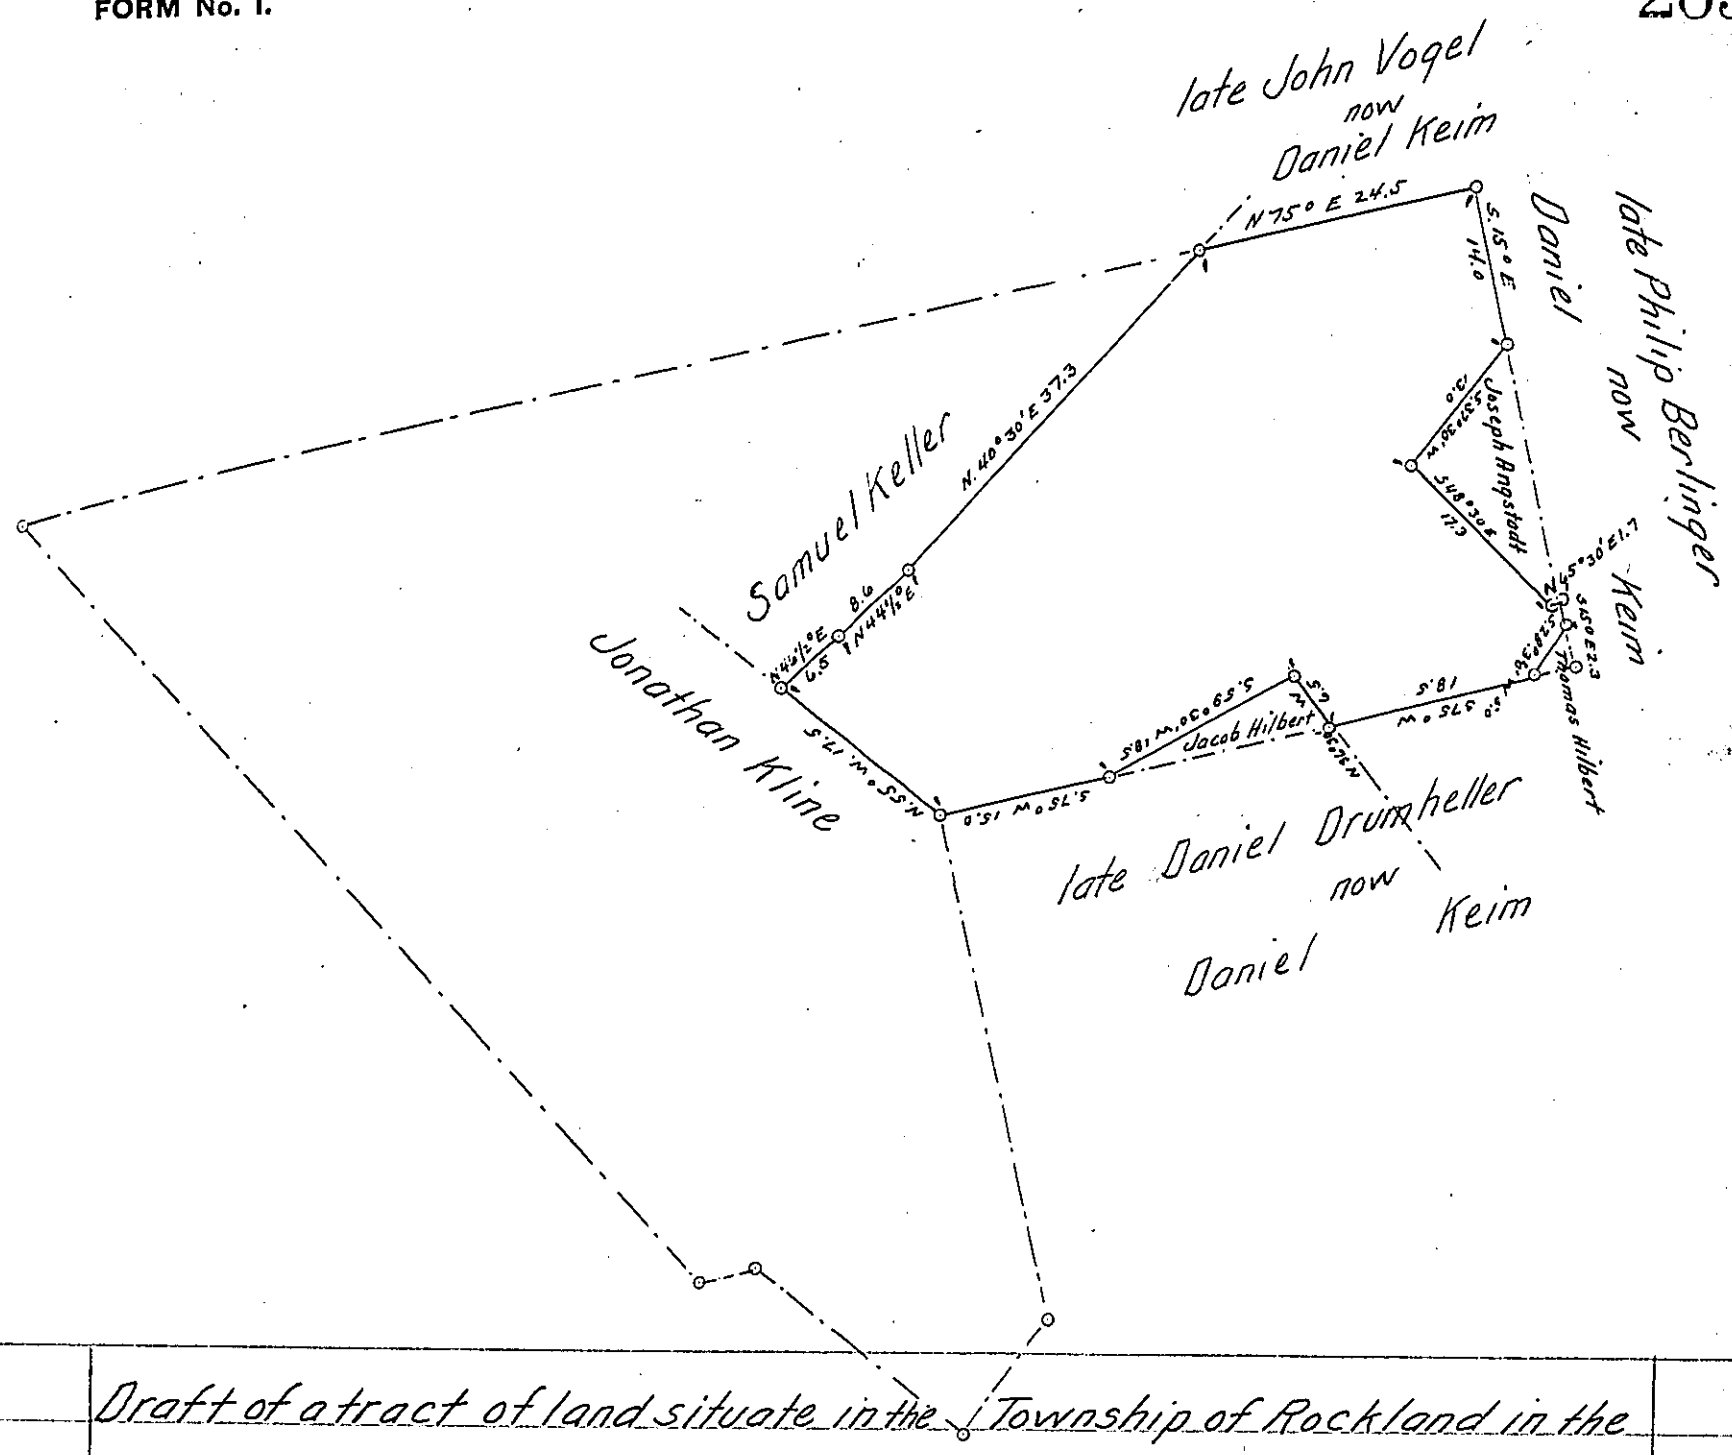

Draft of a tract of land situate in the Township of Rockland in the County of Berks. containing Eleven acres Eighty perches. and the allowance of six per cent for roads &c., surveyed for Daniel Keim the Sixteenth day of February 1874. being part of a large tract of Thirty eight acres Thirty nine perches. and allowance. originally surveyed in pursuance of Application # 2345 granted to Henry Vanderslice dated the 23rd day of February 1767.

To Hon. Robert B. Beath
Surveyor General

Daniel S. Zacharias
County Surveyor.

IN TESTIMONY that the above is a copy of the original remaining on file in the Department of Internal Affairs of Pennsylvania, made conformably to an Act of Assembly approved the 16th day of February, 1833, I have hereunto set my Hand and caused the Seal of said Department to be affixed at Harrisburg, this twenty fifth *day of* July *1905.*

Secretary of Internal Affairs.