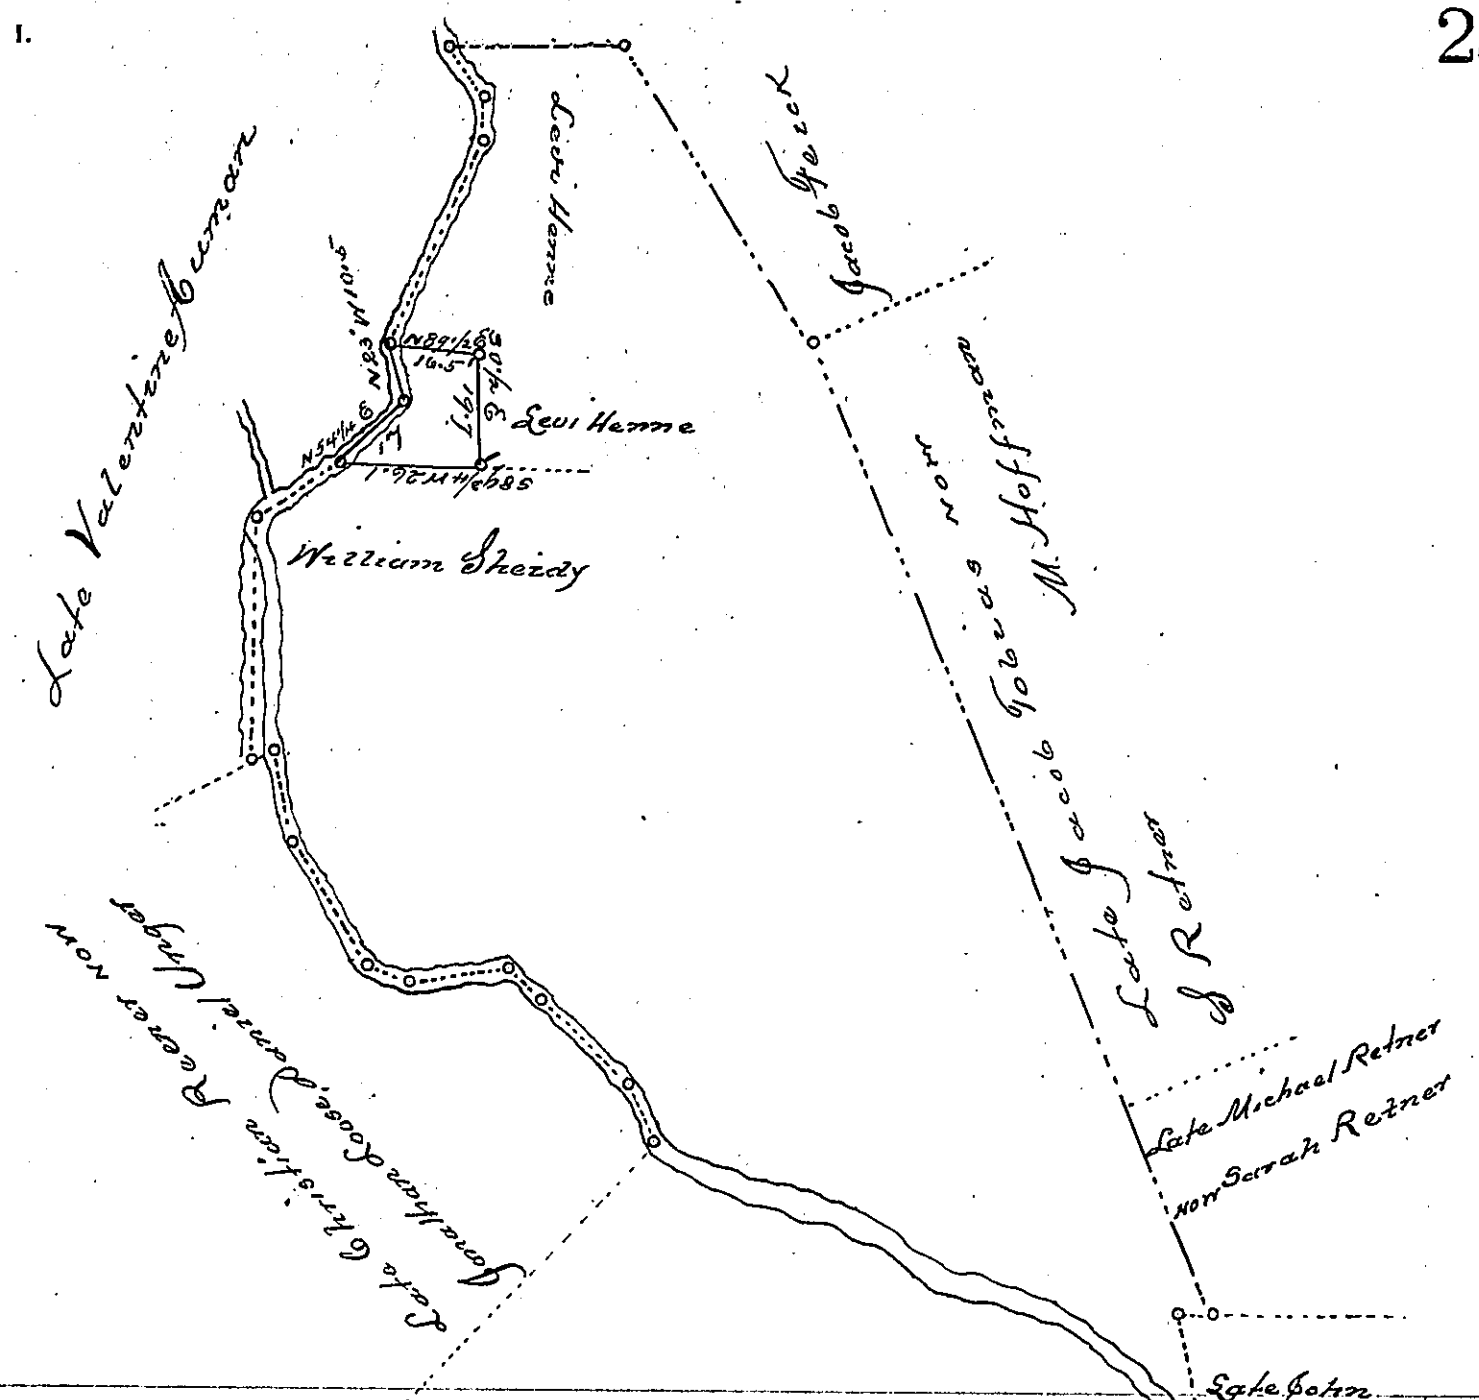


Draft of a tract of land situate in the township of Upper Bern (formerly Tulpehocken) Berks County, containing one acre and one hundred and fifty two perches and the allowance, Resurveyed for Michael Seitzinger as described the same agreeable to the present position. The above being part of 166 acres & 32 perches & allowance which was resurveyed November 25th 1812 for the heirs of Christian Keener in right of Hans Keener on a warrant dated October 25th 1739 Resurveyed September 20th 1864.

per Daniel S. Zacharias C.S.

To the Hon James P. Barr
Surveyor General.

*IN TESTIMONY that the above is a copy of the original remaining on file in the Department of Internal Affairs of Pennsylvania, made conformably to an Act of Assembly approved the 16th day of February, 1833, I have hereunto set my Hand and caused the Seal of said Department to be affixed at Harrisburg, this* Thirty-first *day of* August *1905.*

Isaac B. Brown

*Secretary of Internal Affairs.*