FORM No. I.

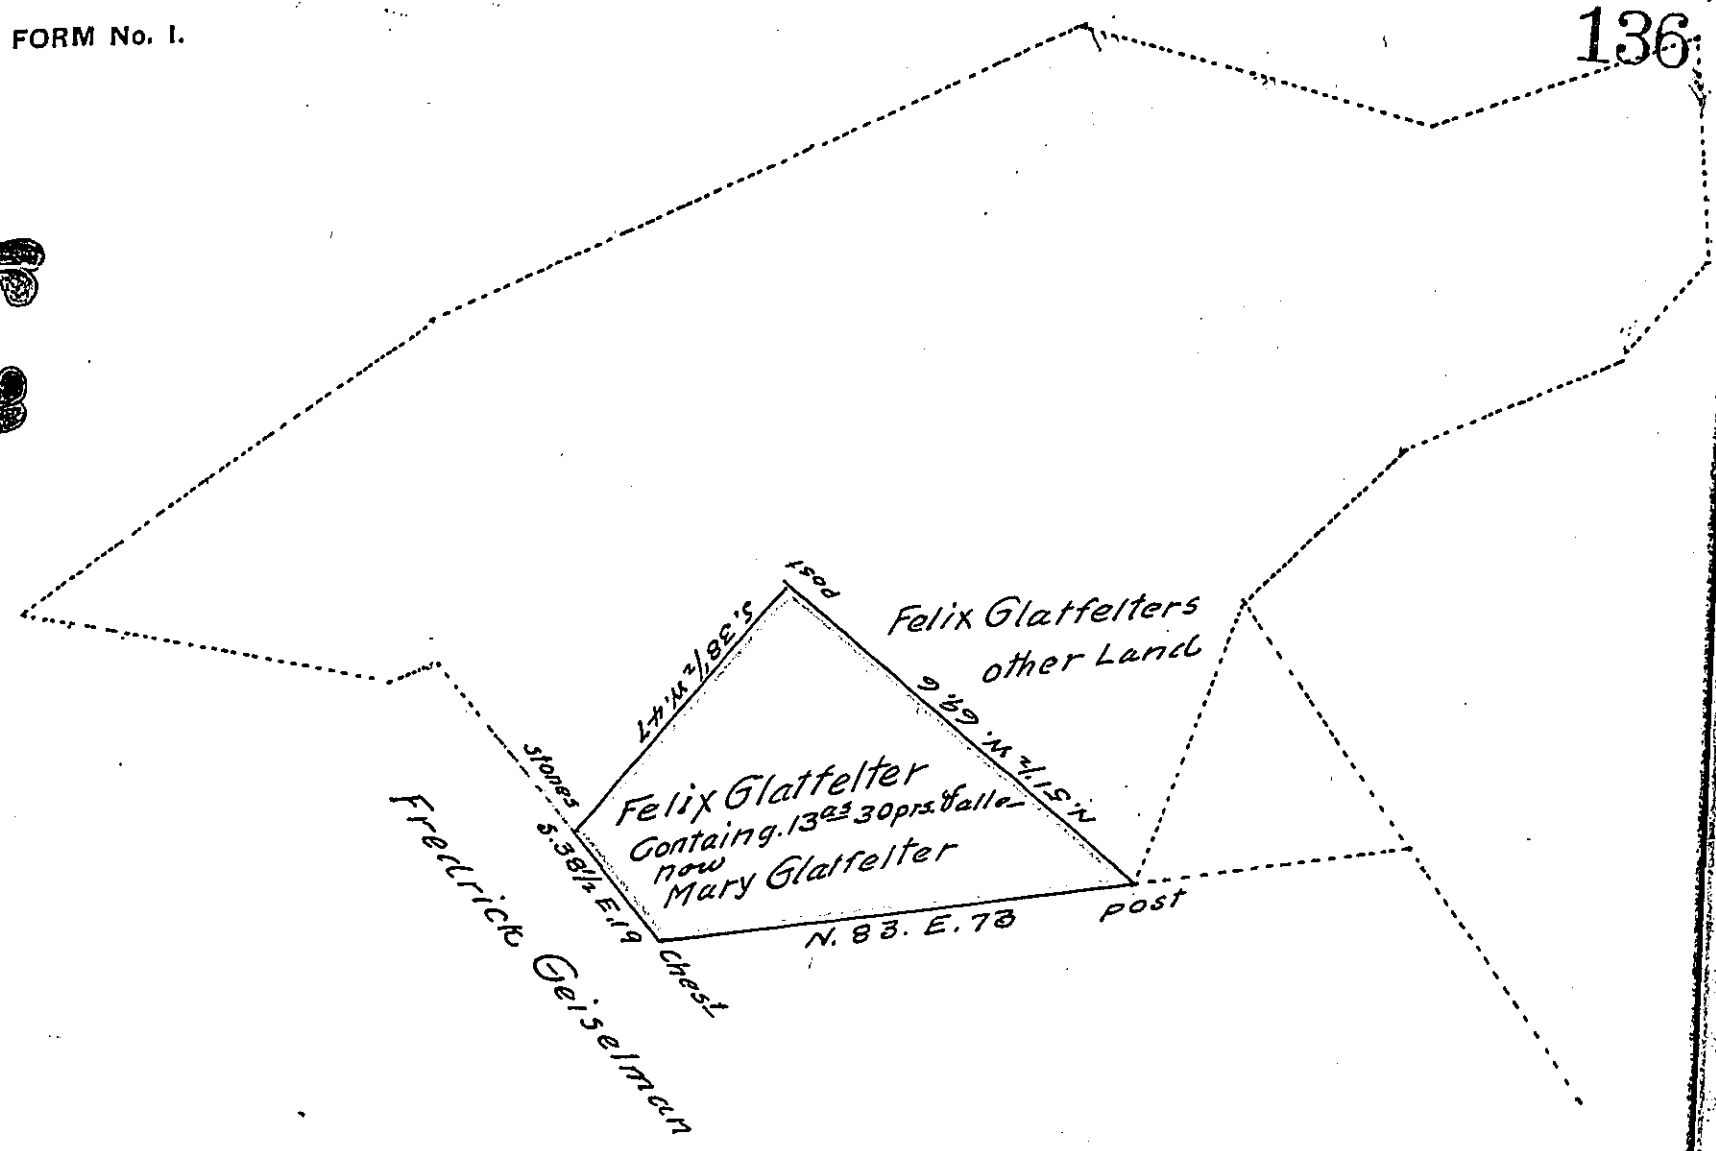

A Draught of a piece of Land Situate in Codorus Township in the County of York Containing as above set forth 13 as 30 prs & allowances &c part of 146 as 115 ps &c. and allowances &c which was originally surveyed in pursuance of a Warrant for—for 50 as bearing date the 8th day of June A.D. 1786 Granted to Felix Glatfelter. Surveyed by Jacob Spangler late D.S. on the 11th day of December 1803.

And now on the 25th day of April 1864 being requested by the present owner Mary Glatfelter to make return of the same for Patenting &c.

John Becker S.V.R.

James P. Barr Esqr
Surveyor General.

for Benja Leese D.S.

IN TESTIMONY that the above is a copy of the original remaining on file in the Department of Internal Affairs of Pennsylvania, made conformably to an Act of Assembly approved the 16th day of February, 1833, I have hereunto set my Hand and caused the Seal of said Department to be affixed at Harrisburg, this twenty first day of August 1905

Secretary of Internal Affairs.