FORM No. I.

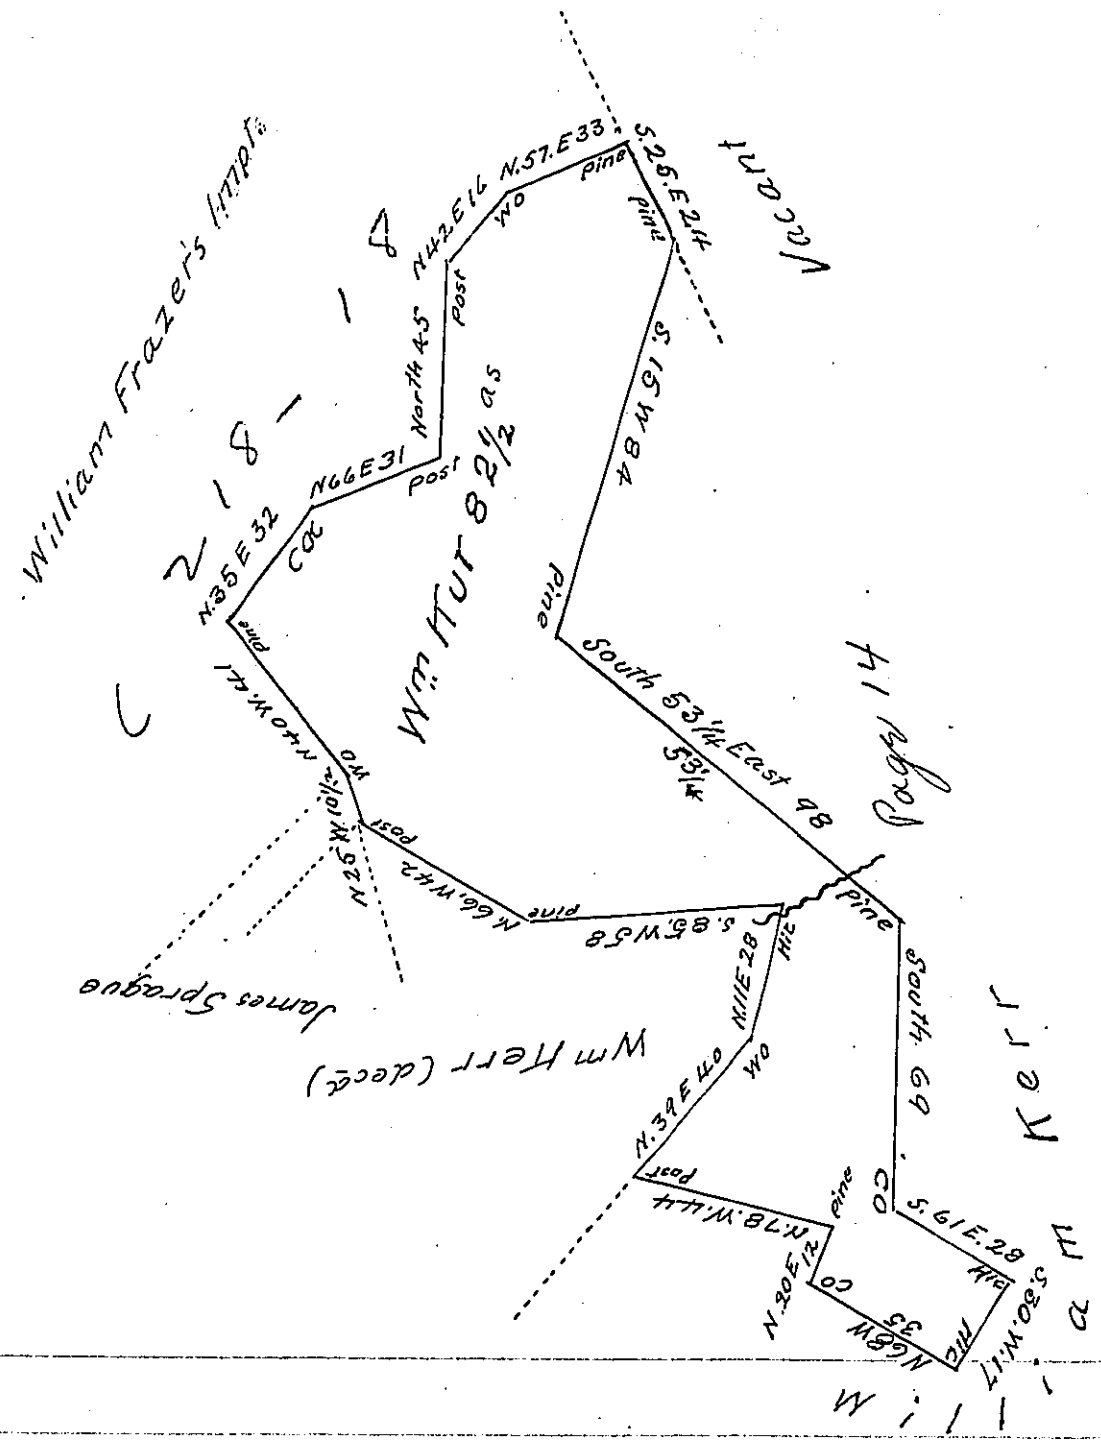


Situate in Napier Township (late Bedford) Bedford County including an Improvement. Containing 82½ acres and allowance Surveyed under the direction of Wm Piper late deputy Surveyor the 30th day of Novr 1811 in pursuance of a Warrant for 50 acres dated the 1st day of August 1798

Examined 26th day of April 1816

James Piper D.S.

To Jacob Spangler Esqr
Surveyor General.

*IN TESTIMONY that the above is a copy of the original remaining on file in the Department of Internal Affairs of Pennsylvania, made conformably to an Act of Assembly approved the 16th day of February, 1833, I have hereunto set my Hand and caused the Seal of said Department to be affixed at Harrisburg, this* eighth *day of* August *1905*

George D. Lawrence

*Secretary of Internal Affairs.*