FORM No. I.

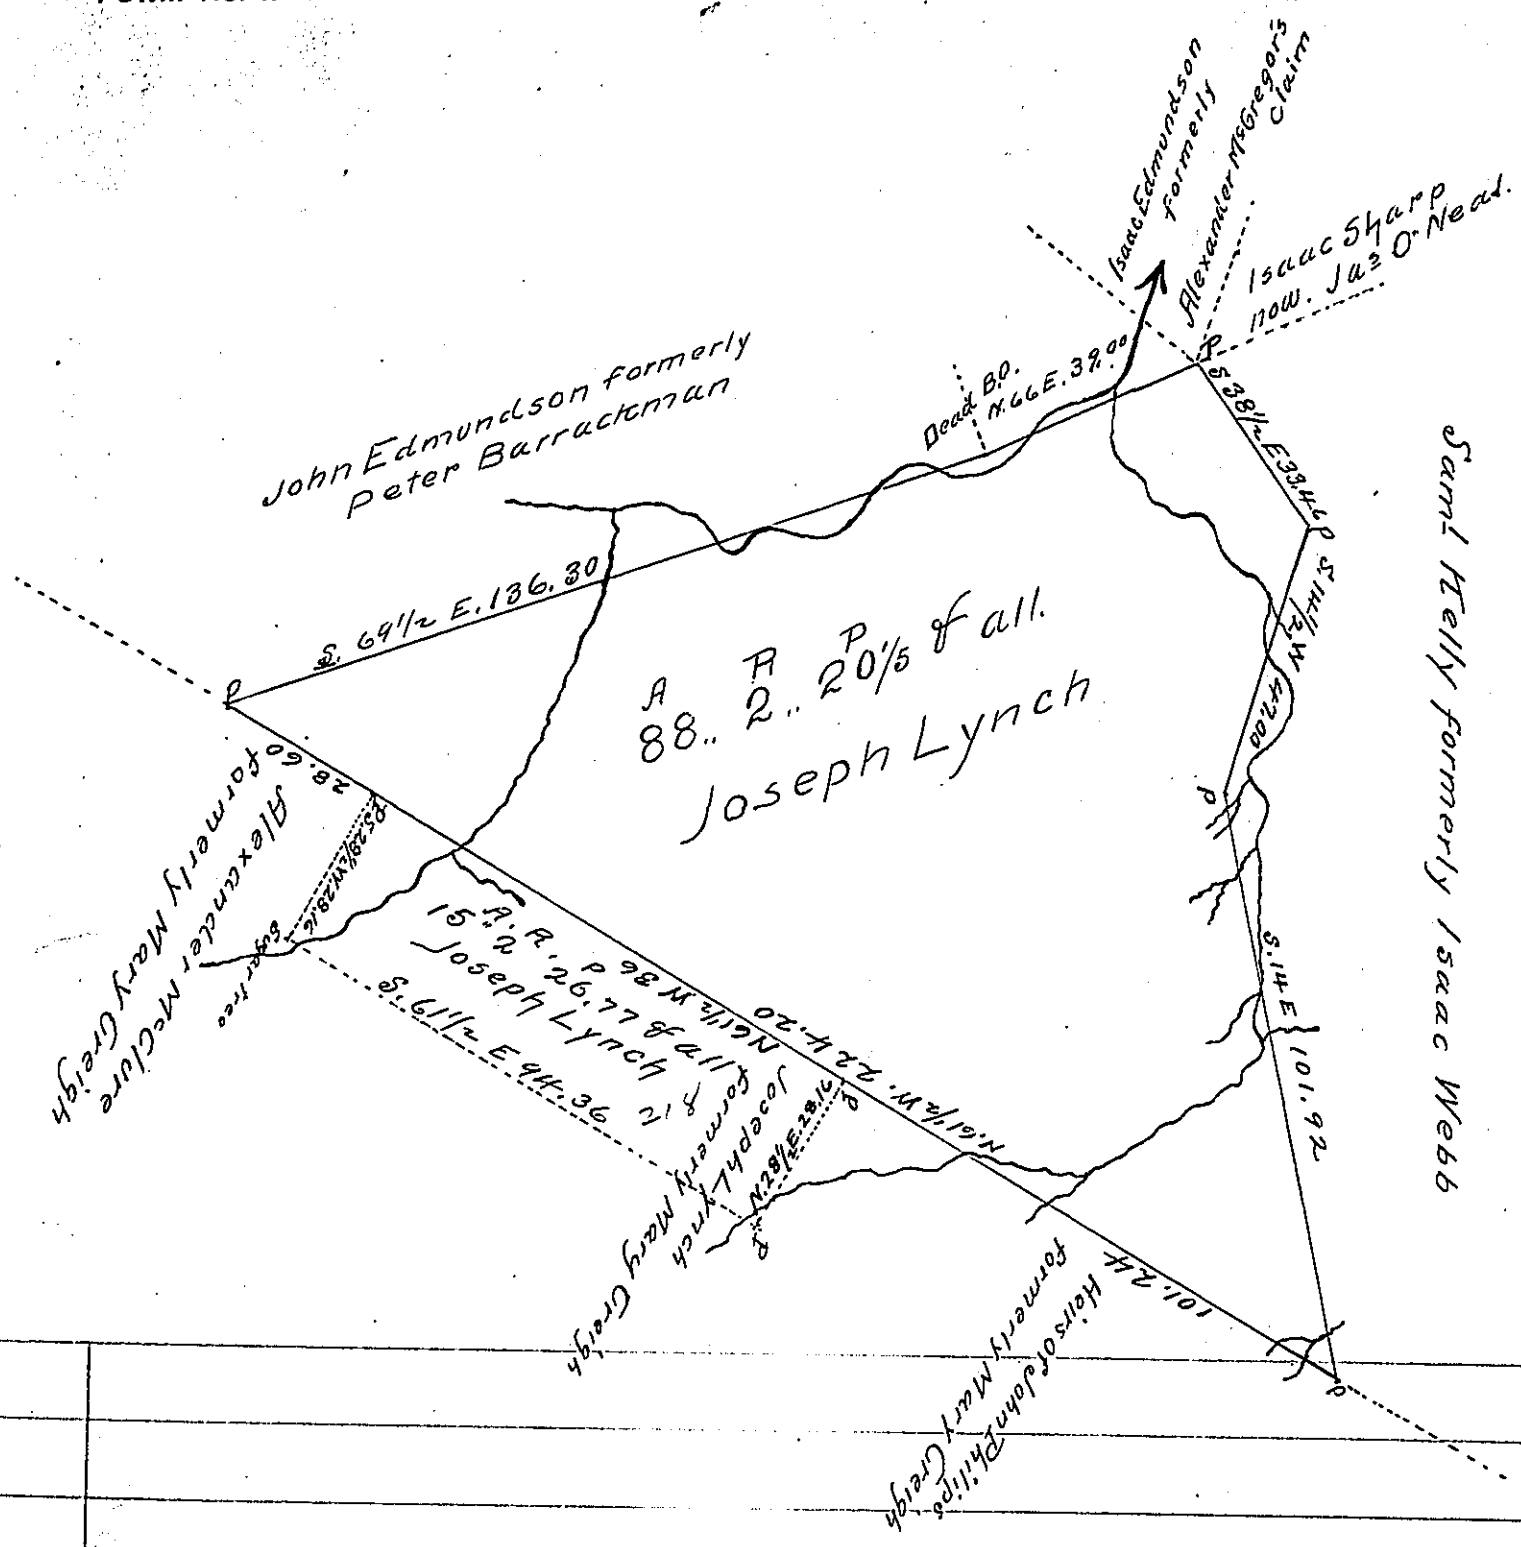

Draught of a surveymade as of Oct.r 1st 1850 of a tract of land situated in Elizabeth township Allegheny County Penna. on the waters of Lynch's & Edmundsons Spring runs Containing Eighty Eight acres one hundred and one fifth perches and the usual allowance for Roads &c. Surveyed in pursuance of a Warrant bearing date the 27th day of September 1850 in the name of Joseph Lynch

To E. H. Heastings D.S.

Hon John Laporte
Surveyor General
Harrisburg, Penna.

IN TESTIMONY that the above is a copy of the original remaining on file in the Department of Internal Affairs of Pennsylvania, made conformably to an Act of Assembly approved the 16th day of February, 1833, I have hereunto set my Hand and caused the Seal of said Department to be affixed at Harrisburg, this ninth *day of* October *1905*

Isaac B. Brown
Secretary of Internal Affairs.