FORM No. I.

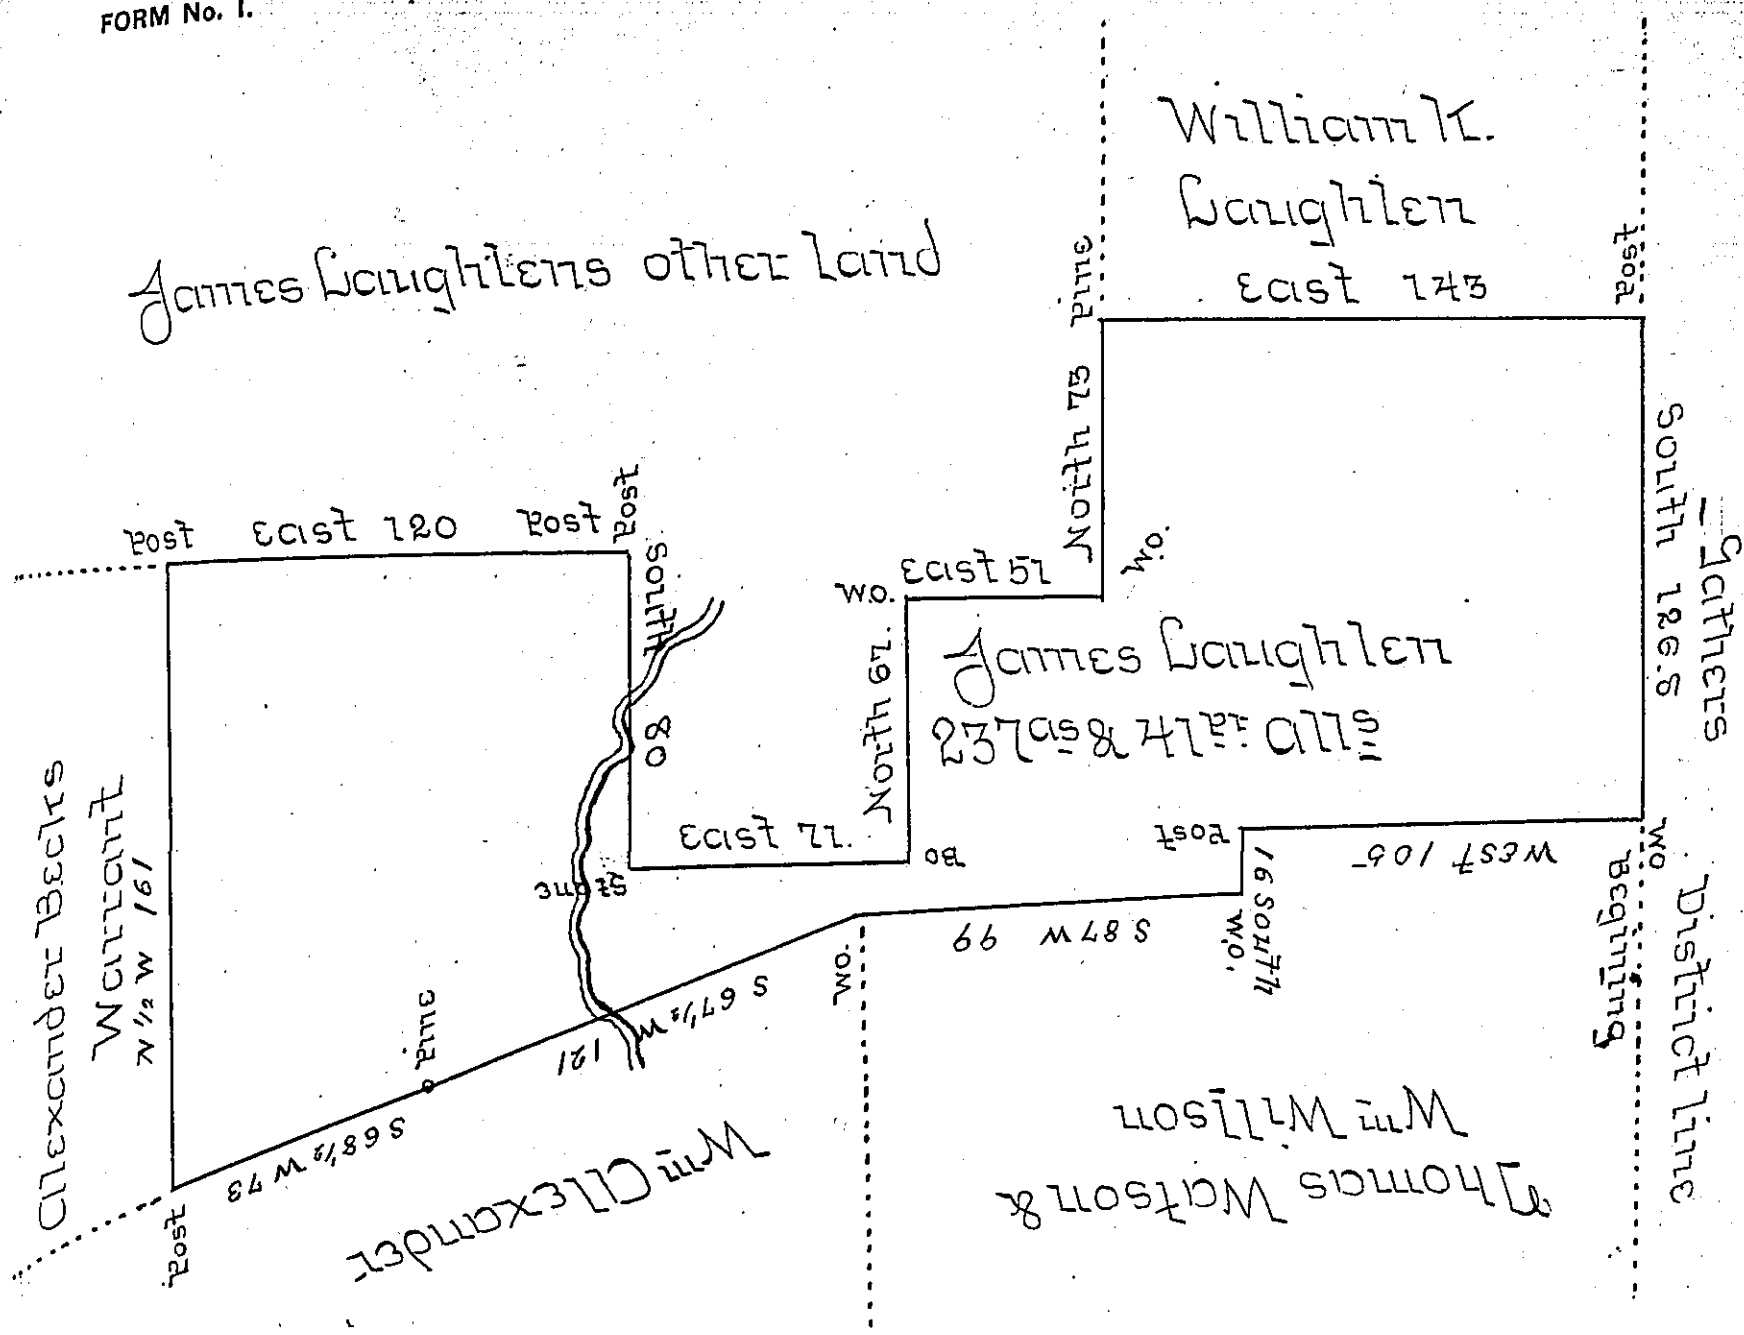

In pursuance of a Warrant Granted to James Laughlen dated ~~the~~ Jan. 25th 1834 Was Surveyed 22nd February 1854 the above described tract of land Containing two hundred and thirty Seven acres and forty one perches and allowances of Six per Cent & Situate in Hoh Township Armstrong County on the waters of Pine Creek in the last purchase —

Thomas Barr D.S.

To Jacob Spangler Esq^r &c.

IN TESTIMONY that the above is a copy of the original remaining on file in the Department of Internal Affairs of Pennsylvania, made conformably to an Act of Assembly approved the 16th day of February, 1833, I have hereunto set my Hand and caused the Seal of said Department to be affixed at Harrisburg, this twenty seventh *day of* September *1905.*

Isaac B. Brown

Secretary of Internal Affairs.