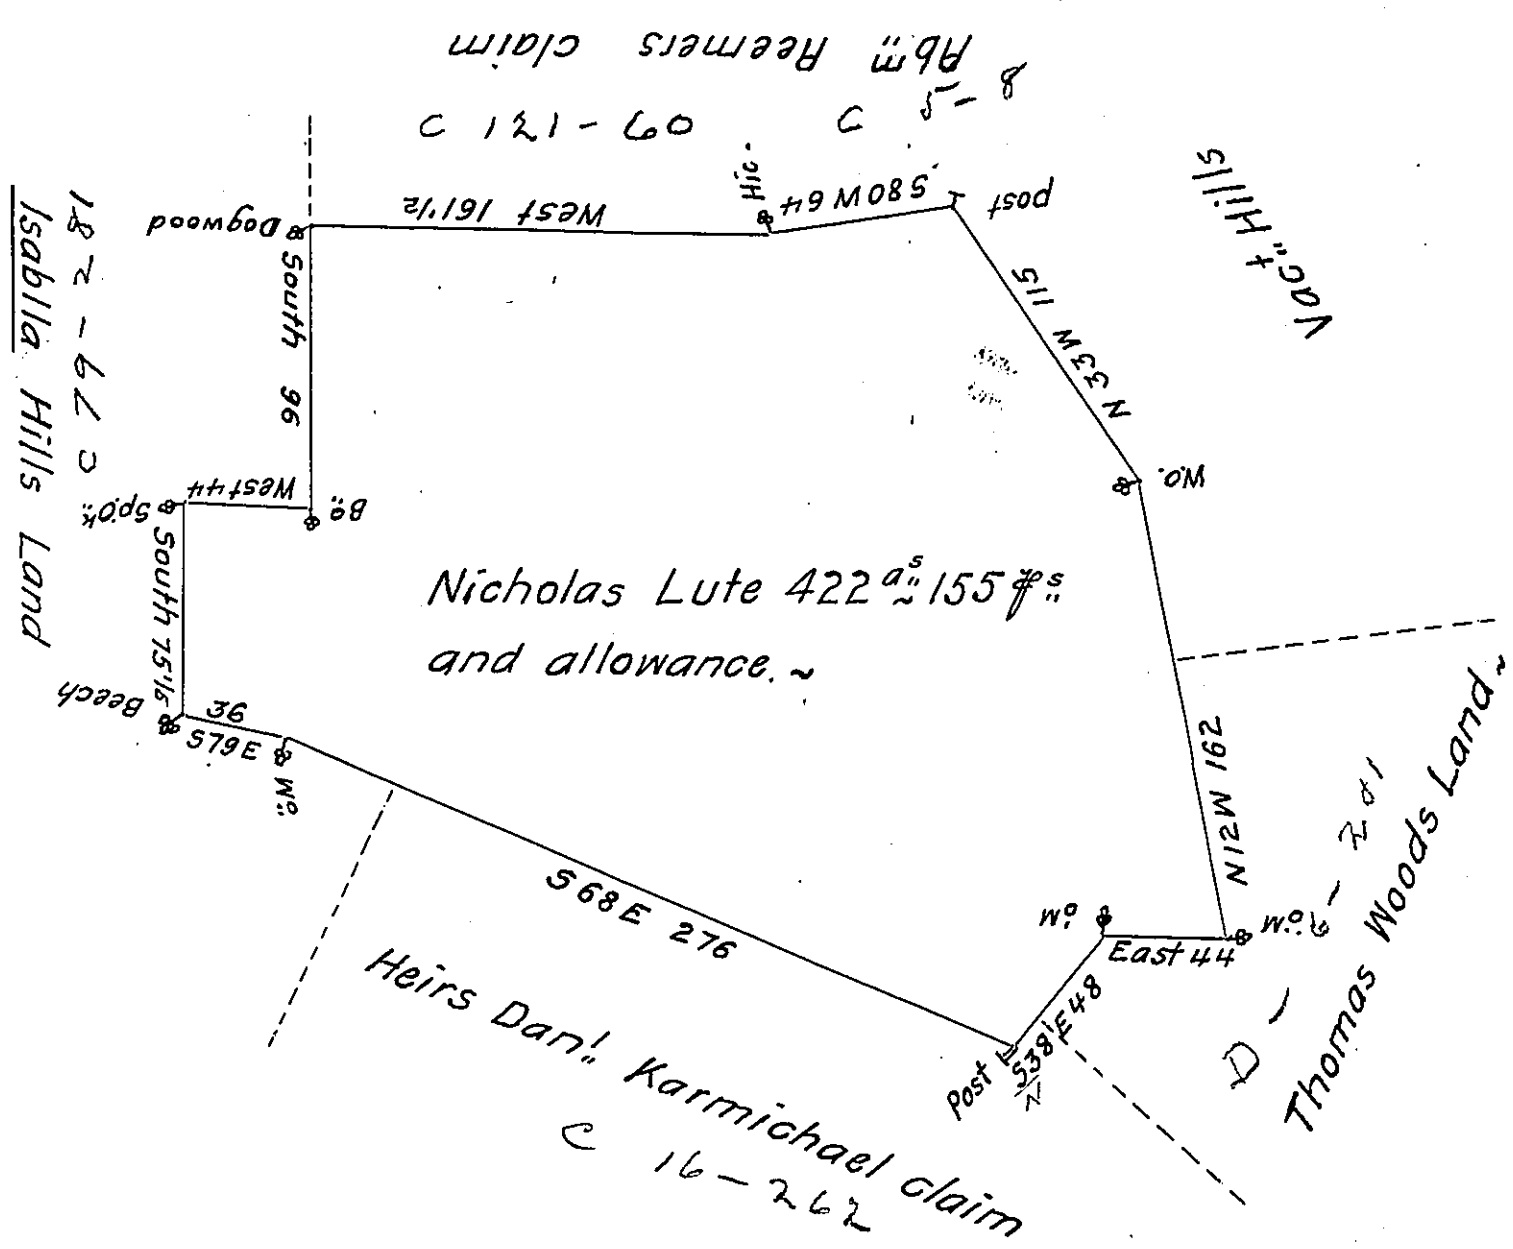

In pursuance of a Warrant dated Decr. 12th 1785 was Surveyed for Nicholas Lute the above described Tract of Land Containing Four Hundred & Twenty two Acres and one Hundred and Fifty five perches with an allowance proportioned to Six ℘ Cent Situate in Ligonear Valey Adjoining Land of Isabella Hill Thomas Woods & others in Fairfield Township Westmoreland County Survey'd September 13th 1786

℘ John Moore D.S.

To John Lukens Esquire
Surveyor General

IN TESTIMONY that the above is a copy of the original remaining on file in the Department of Internal Affairs of Pennsylvania, made conformably to an Act of Assembly approved the 16th day of February, 1833, I have hereunto set my Hand and caused the Seal of said Department to be affixed at Harrisburg, this twenty first *day of* July *1905*

Secretary of Internal Affairs.