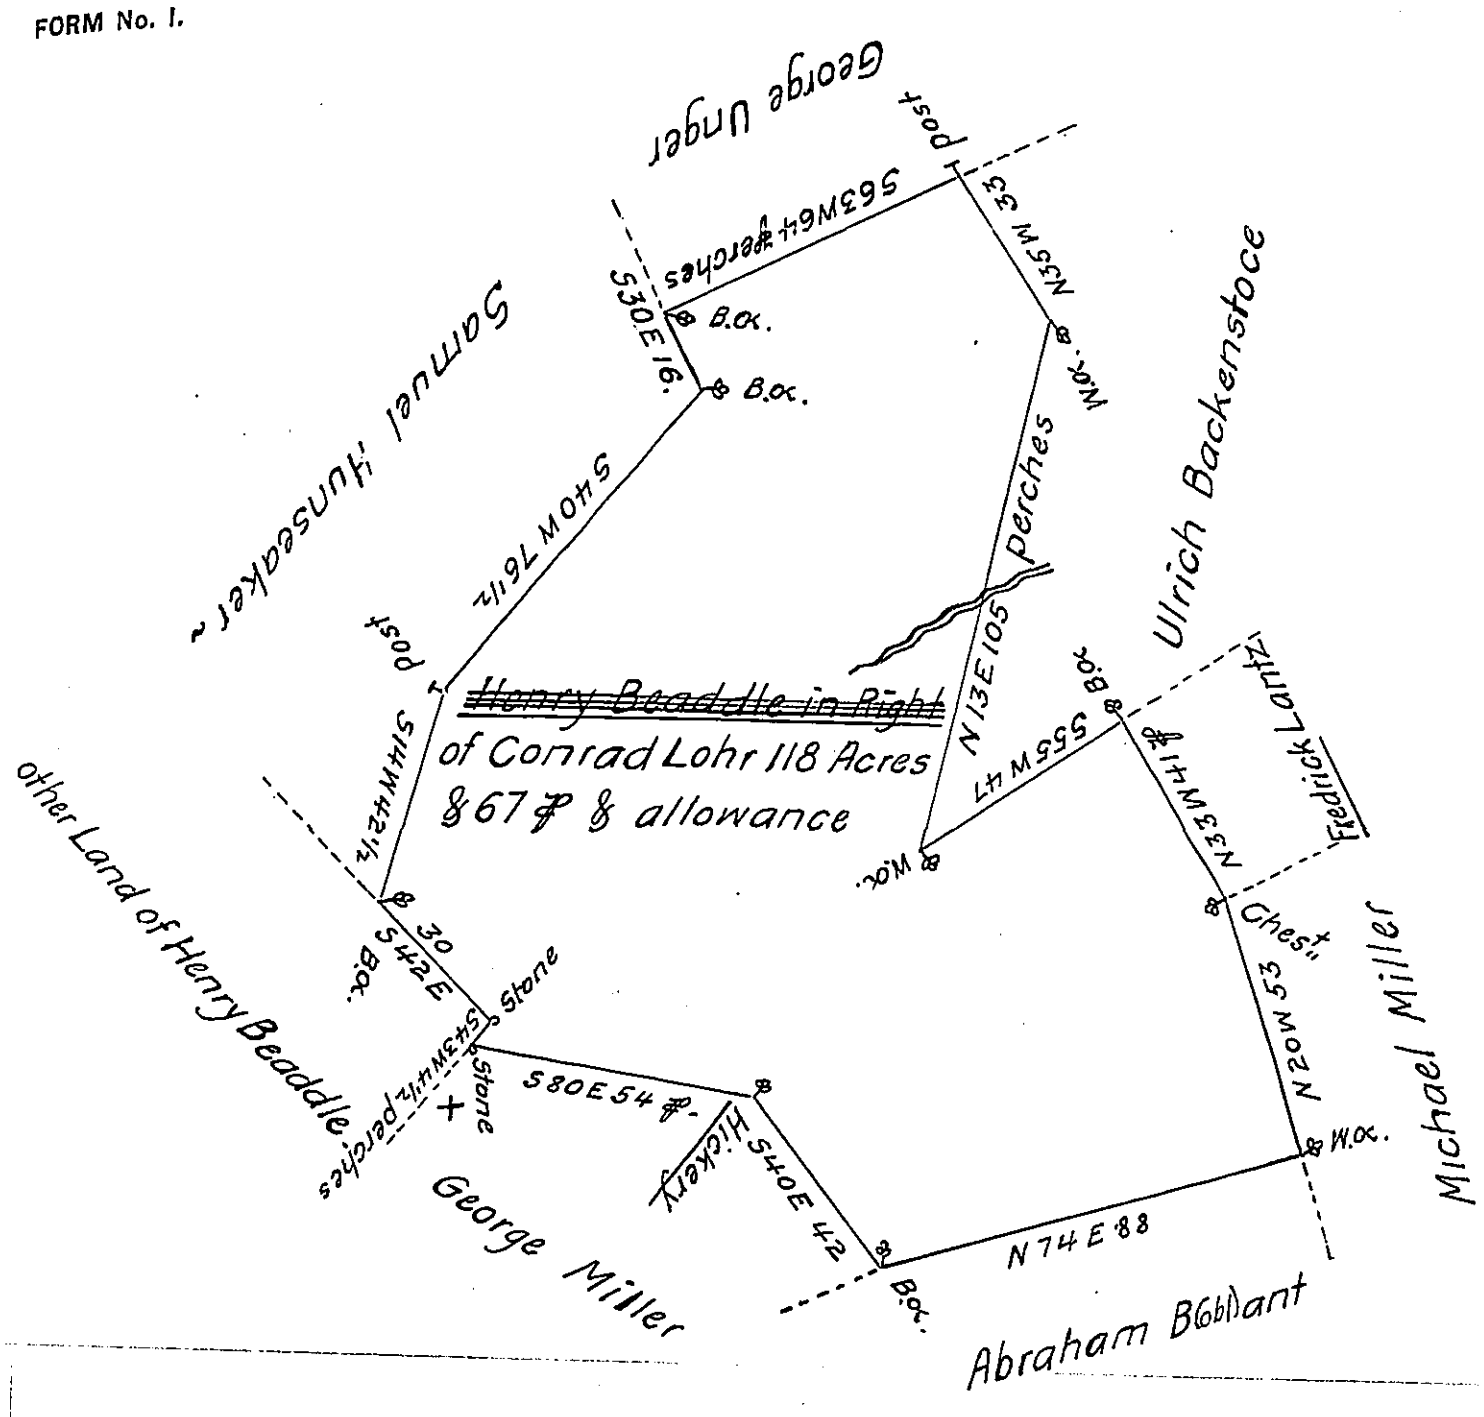


By Virtue of a Warrant Dated the Twenty Eight Day of January 1771 Surveyed the 5th day of May 1786 To Henry Beaddle in Right of Conrad Lohr the above Described Tract of Land Situate in Heidelberge Township Dauphin (Late Lancaster) County Containing one Hundred and Eighteen Acres and 67 perches and the Allowance of Six ℘ Cent for Roads &c

To John Lukens Esquire
Surveyor General of Pennsylvania

Thomas Clark

IN TESTIMONY that the above is a copy of the original remaining on file in the Department of Internal Affairs of Pennsylvania, made conformably to an Act of Assembly approved the 16th day of February, 1833, I have hereunto set my Hand and caused the Seal of said Department to be affixed at Harrisburg, this twenty-seventh day of September 1905.

Isaac B. Brown
Secretary of Internal Affairs.