FORM No. I.

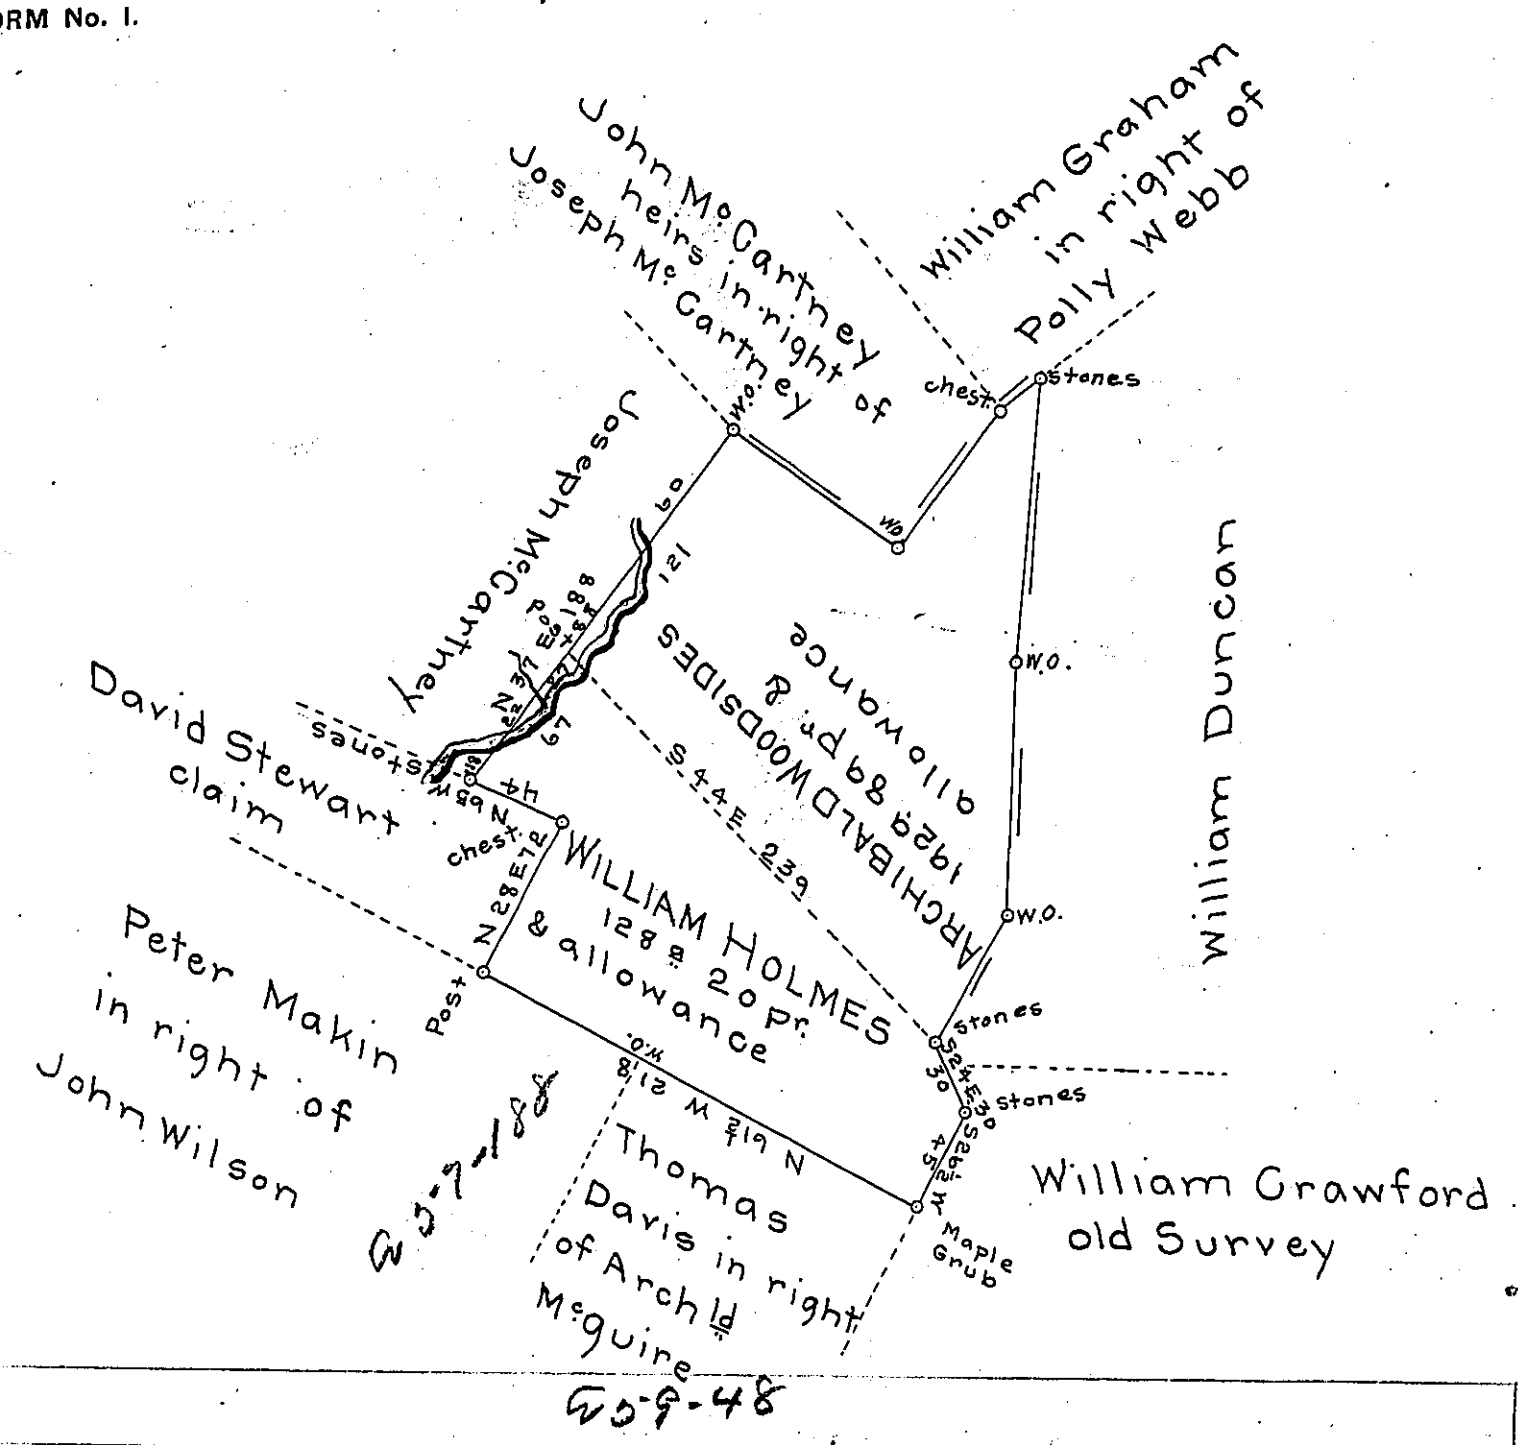

3rd 4th & 5th of September & 11th of Decr A.D. 1846 and 20th & 22nd of February A.D. 1847 Surveyed to Dougal Leech in right of William Holmes the above described tract containing one hundred and twenty eight acres and twenty perches and allowance of six per cent. Situate on the waters of Blacklick creek in Brushvalley township Indiana County (formerly Wheatfield township Westmoreland County) By virtue of a warrant granted to William Holmes the 20th day of March 1787 for one hundred & fifty acres.

To John Laporte Esqr.
Surveyor General of Pa.

Robert McGee D.S.

IN TESTIMONY that the above is a copy of the original remaining on file in the Department of Internal Affairs of Pennsylvania, made conformably to an Act of Assembly approved the 16th day of February, 1833, I have hereunto set my Hand and caused the Seal of said Department to be affixed at Harrisburg, this fourth *day of* August *1905*

Secretary of Internal Affairs.