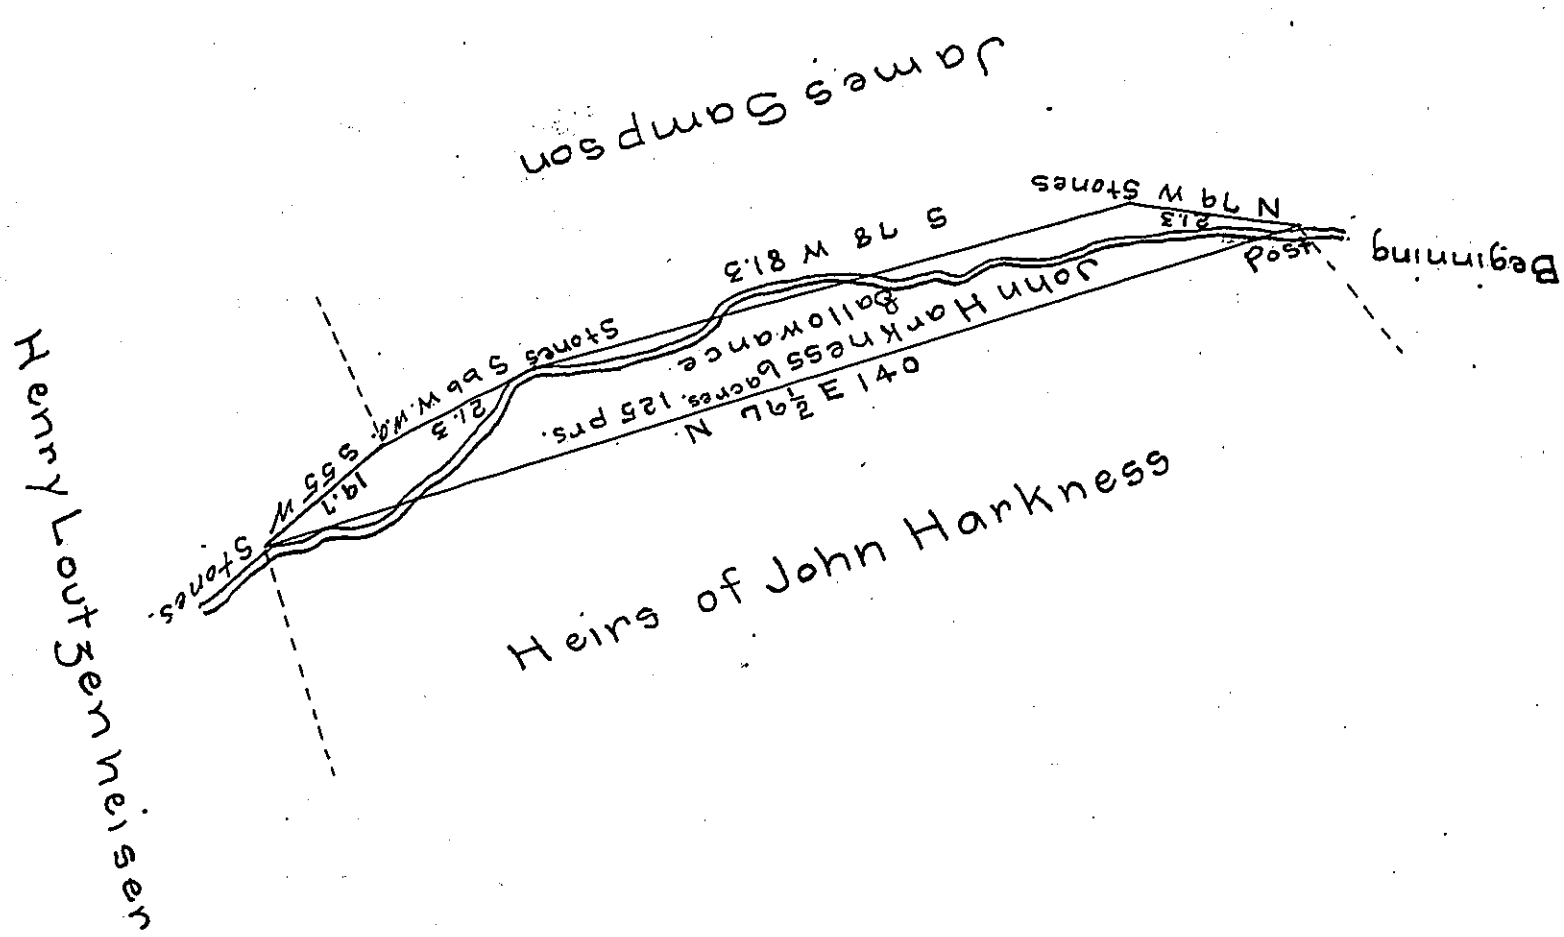

In pursuance of a warrant granted to John Harkness dated May 3d 1829 Surveyed April 1st 1830 the above described tract of land containing six acres one hundred and twenty five perches and the allowance proportioned at six per cent for roads &c. Situate on the Waters of Brush creek in North Huntingdon township in the County of Westmoreland.

Gabriel Hiester Esq.
Surveyor General of Pa. } S. Carpenter D.S.

I beleive the above to be correct C. Fullwood D.S.

IN TESTIMONY that the above is a copy of the original remaining on file in the Department of Internal Affairs of Pennsylvania, made conformably to an Act of Assembly approved the 16th day of February, 1833, I have hereunto set my Hand and caused the Seal of said Department to be affixed at Harrisburg, this twenty-first *day of* July *1905*

Isaac B. Brown
Secretary of Internal Affairs.