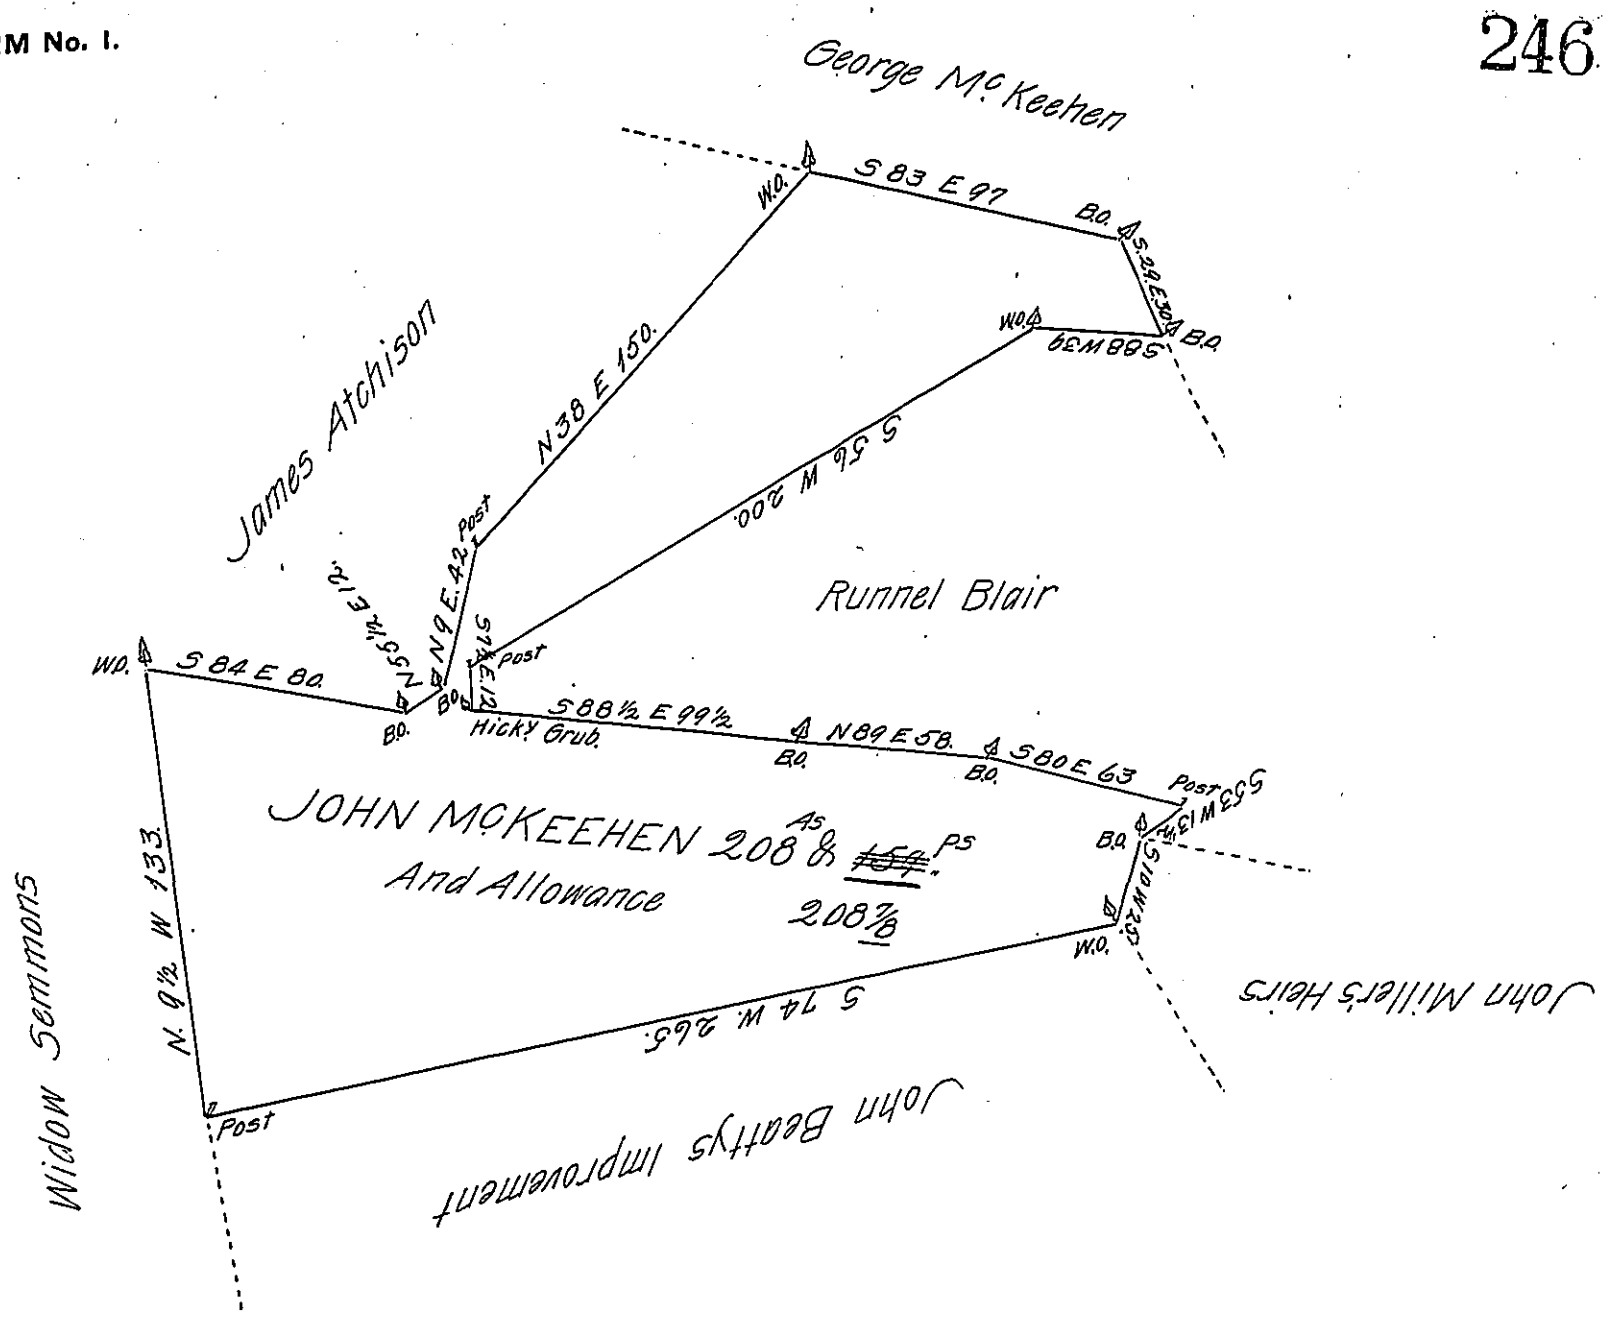

The Draught of a Tract of Land Called — Situate in West Pennsborrow Township Cumberland County Containing Two hundred and eight Acres and One hundred and fiftynine Perches and the usual Allowance of Six P Cent for Roads &c a. Surveyed for John McKeehen the 18th Day of March 1785 in Pursuance of a Warrant from the Supreme Executive Council of the Common Wealth of Pennsylvania bearing Date at Philadelphia the 9th Day of December 1784.

P — Saml Lyon D:S.

To John Lukens Esqr
Surveyor General

IN TESTIMONY that the above is a copy of the original remaining on file in the Department of Internal Affairs of Pennsylvania, made conformably to an Act of Assembly approved the 16th day of February, 1833, I have hereunto set my Hand and caused the Seal of said Department to be affixed at Harrisburg, this thirteenth *day of* October *1905.*

Isaac B. Brown
Secretary of Internal Affairs.