FORM No. I.

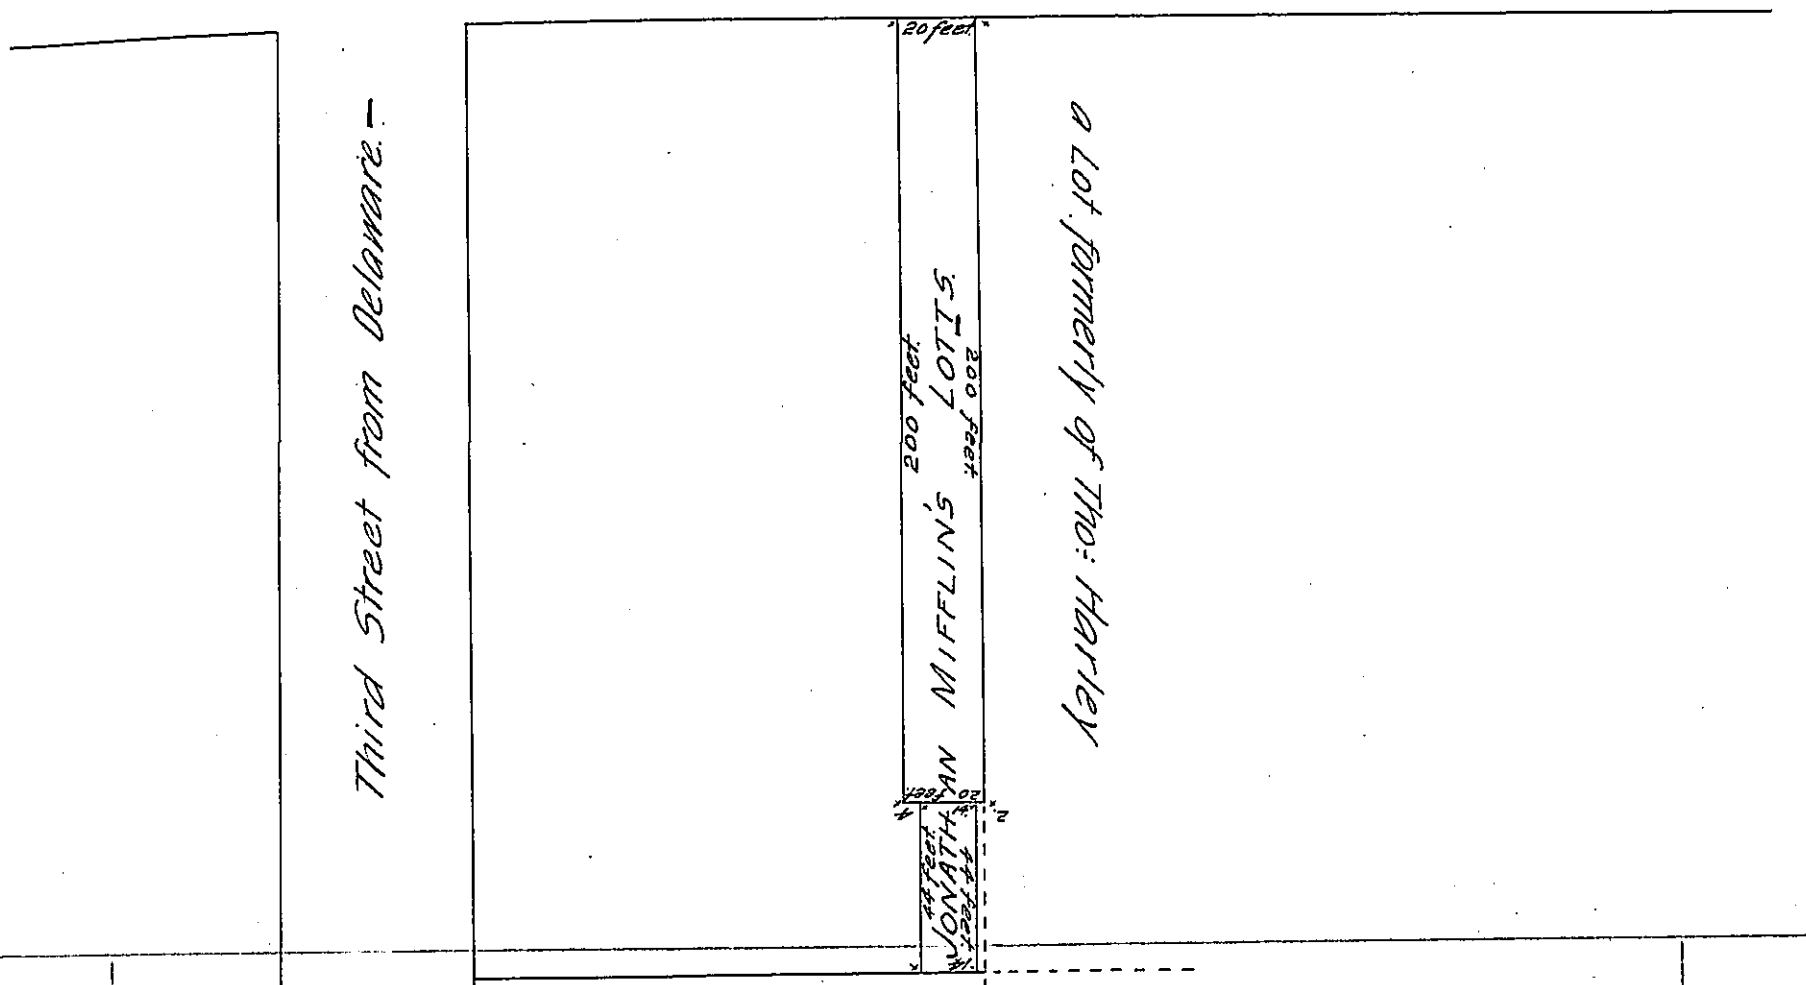

A Draught of Jonathan Mifflin's Lots sit: on the South side of High Street, in Philad^{a} City, being part of a large Lot formerly granted to James Claypoole. Resurreyed the 23^{d} of April 1736, By Vertue of a Warr^{t} from the Proprietaries dated the 20th of Feb: 1735-6. In pursuance whereof I have Returned the same into the Secretary's Office the 23^{d} of April aforesd

Benja Eastburn S.G.

IN TESTIMONY that the above is a copy of the original remaining on file in the Department of Internal Affairs of Pennsylvania, made conformably to an Act of Assembly approved the 16th day of February, 1833, I have hereunto set my Hand and caused the Seal of said Department to be affixed at Harrisburg, this twenty-fifth day of September 1905.

Isaac B. Brown

Secretary of Internal Affairs.