FORM No. I.

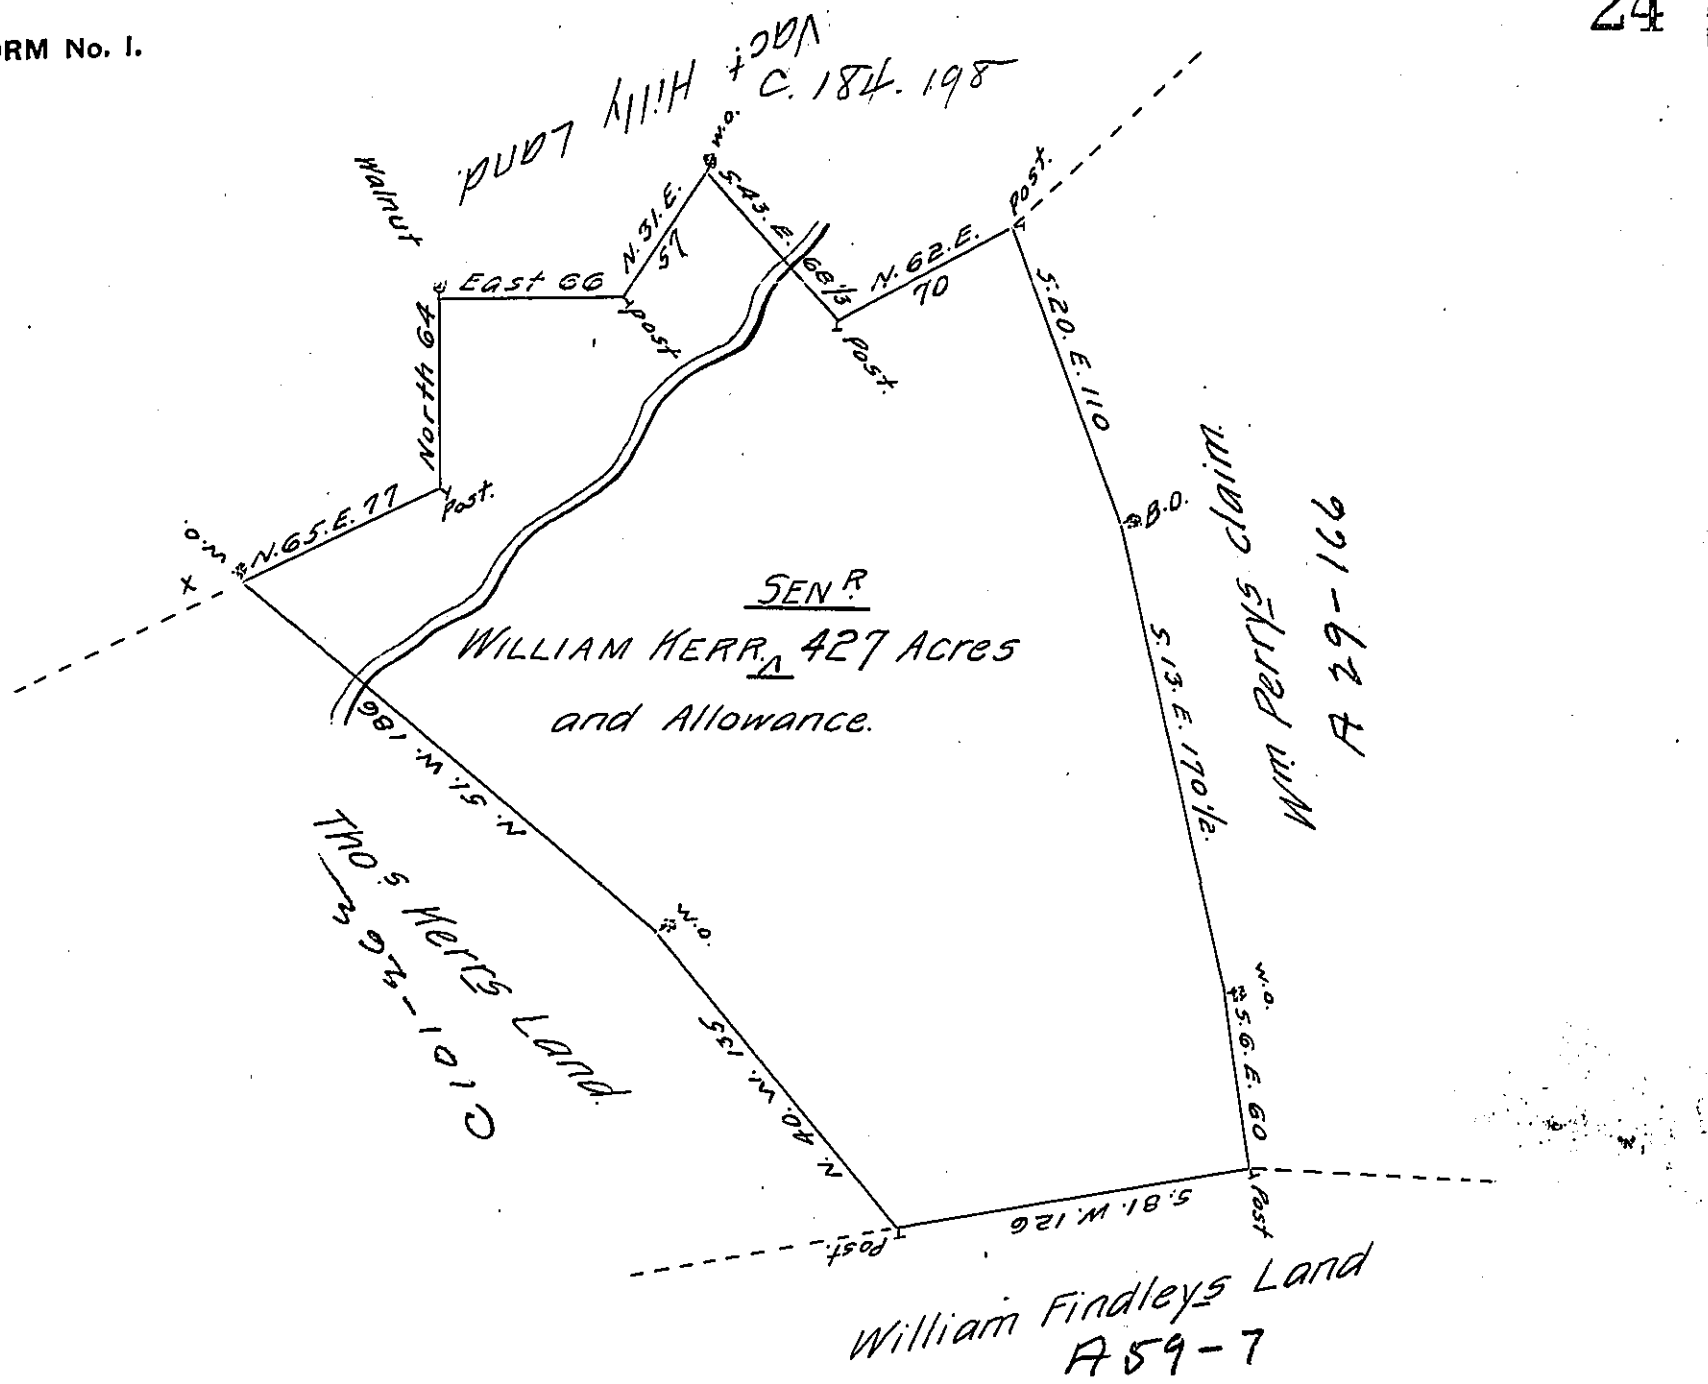

In pursuance of a Warrant dated Aug.t 26th 1786, there was Surveyd for William Kerr, Senr. the above described Tract of Land containing four hundred and Twenty seven Acres with an Allowance proportioned to Six P. Cent. Situate in Salim Township, in the County of Westmoreland. Surveyd Febv 2nd 1787.

P. John Moore, D.S.

To John Lukins, Esqr.
Survr Genl of Penna

IN TESTIMONY that the above is a copy of the original remaining on file in the Department of Internal Affairs of Pennsylvania, made conformably to an Act of Assembly approved the 16th day of February, 1833, I have hereunto set my Hand and caused the Seal of said Department to be affixed at Harrisburg, this fourteenth *day of* September *1905.*

Isaac D. Barnes

Secretary of Internal Affairs.