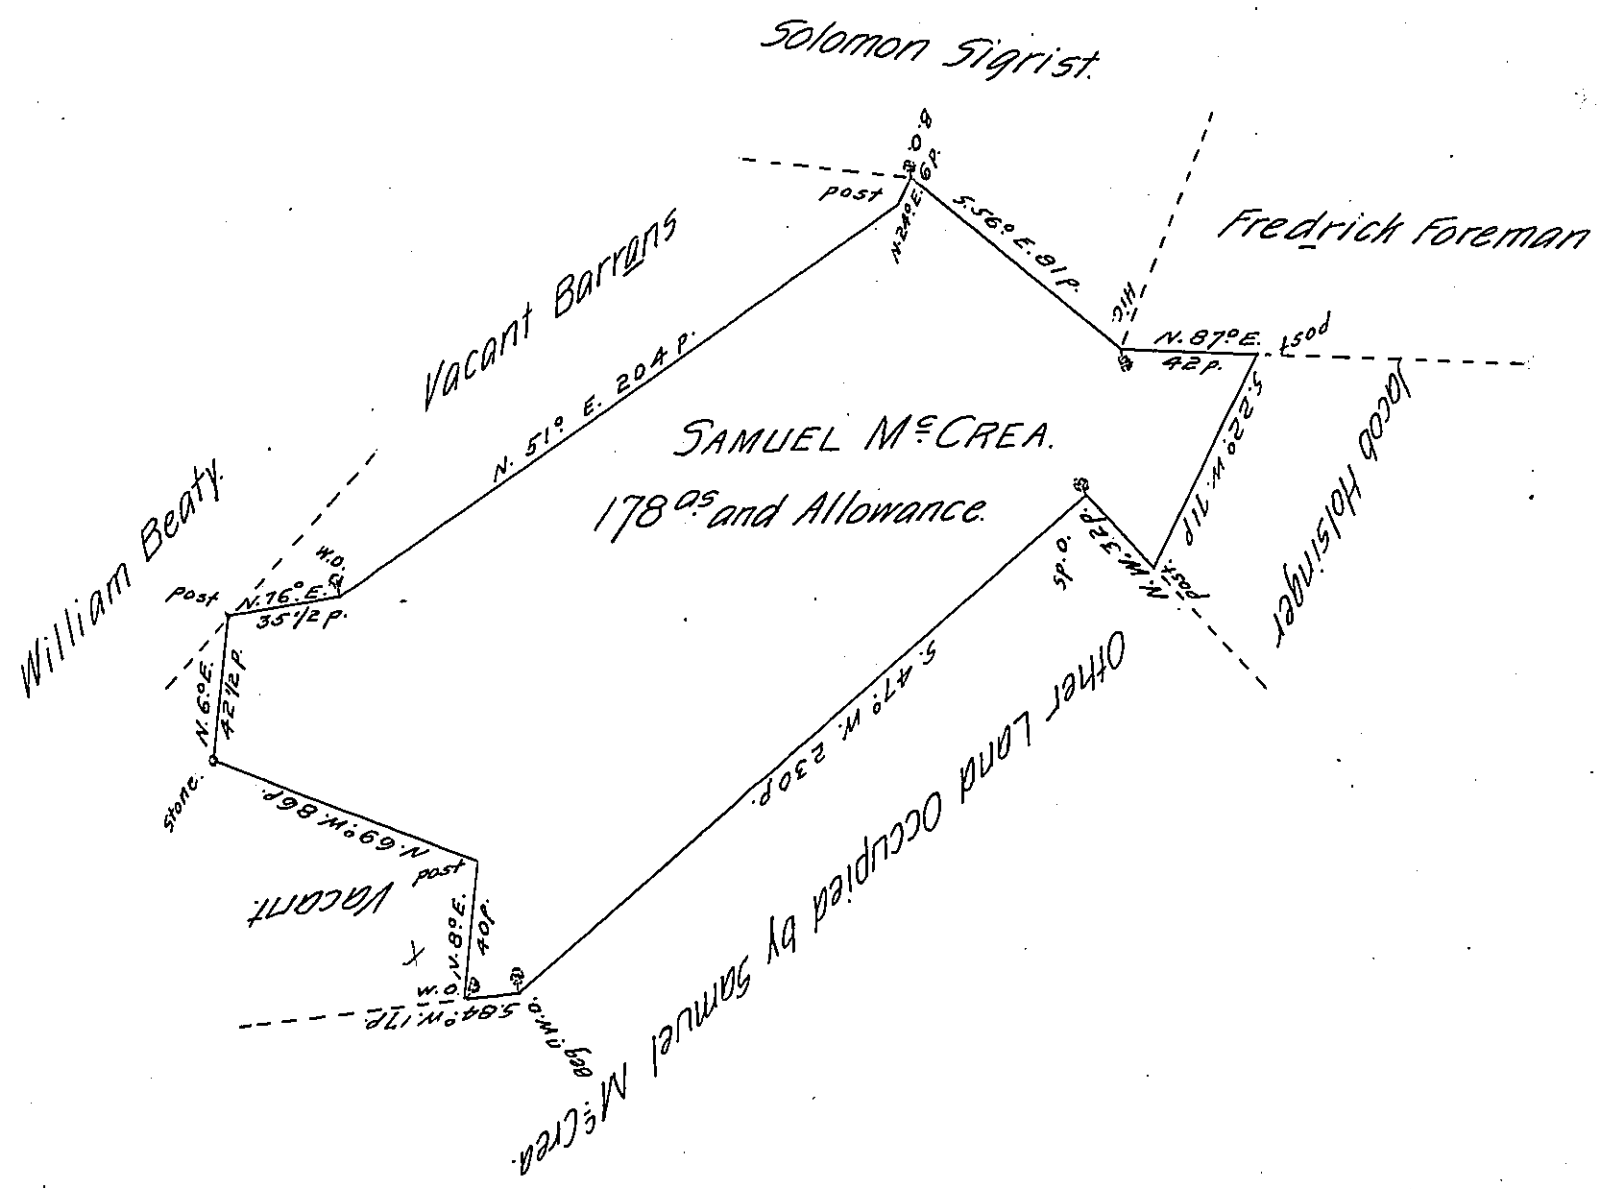

A Draught of a Tract of Land Situate in Antrim Township, Cumberland County, containing One hundred and Seventy eight Acres and the usual Allowance of six Acres ℔ Cent for Roads. Surveyd for Samuel McCrea the 6th Day of May 1769, in pursuance of the Honorable proprietaries Warrt Dated the 5th Day of November 1766.

John Armstrong
O.S.

To John Lukens, Esqr.
Surveyor General

IN TESTIMONY that the above is a copy of the original remaining on file in the Department of Internal Affairs of Pennsylvania, made conformably to an Act of Assembly approved the 16th day of February, 1833, I have hereunto set my Hand and caused the Seal of said Department to be affixed at Harrisburg, this fourteenth *day of* November *1905.*

Isaac B. Brown
Secretary of Internal Affairs.