FORM No. I.

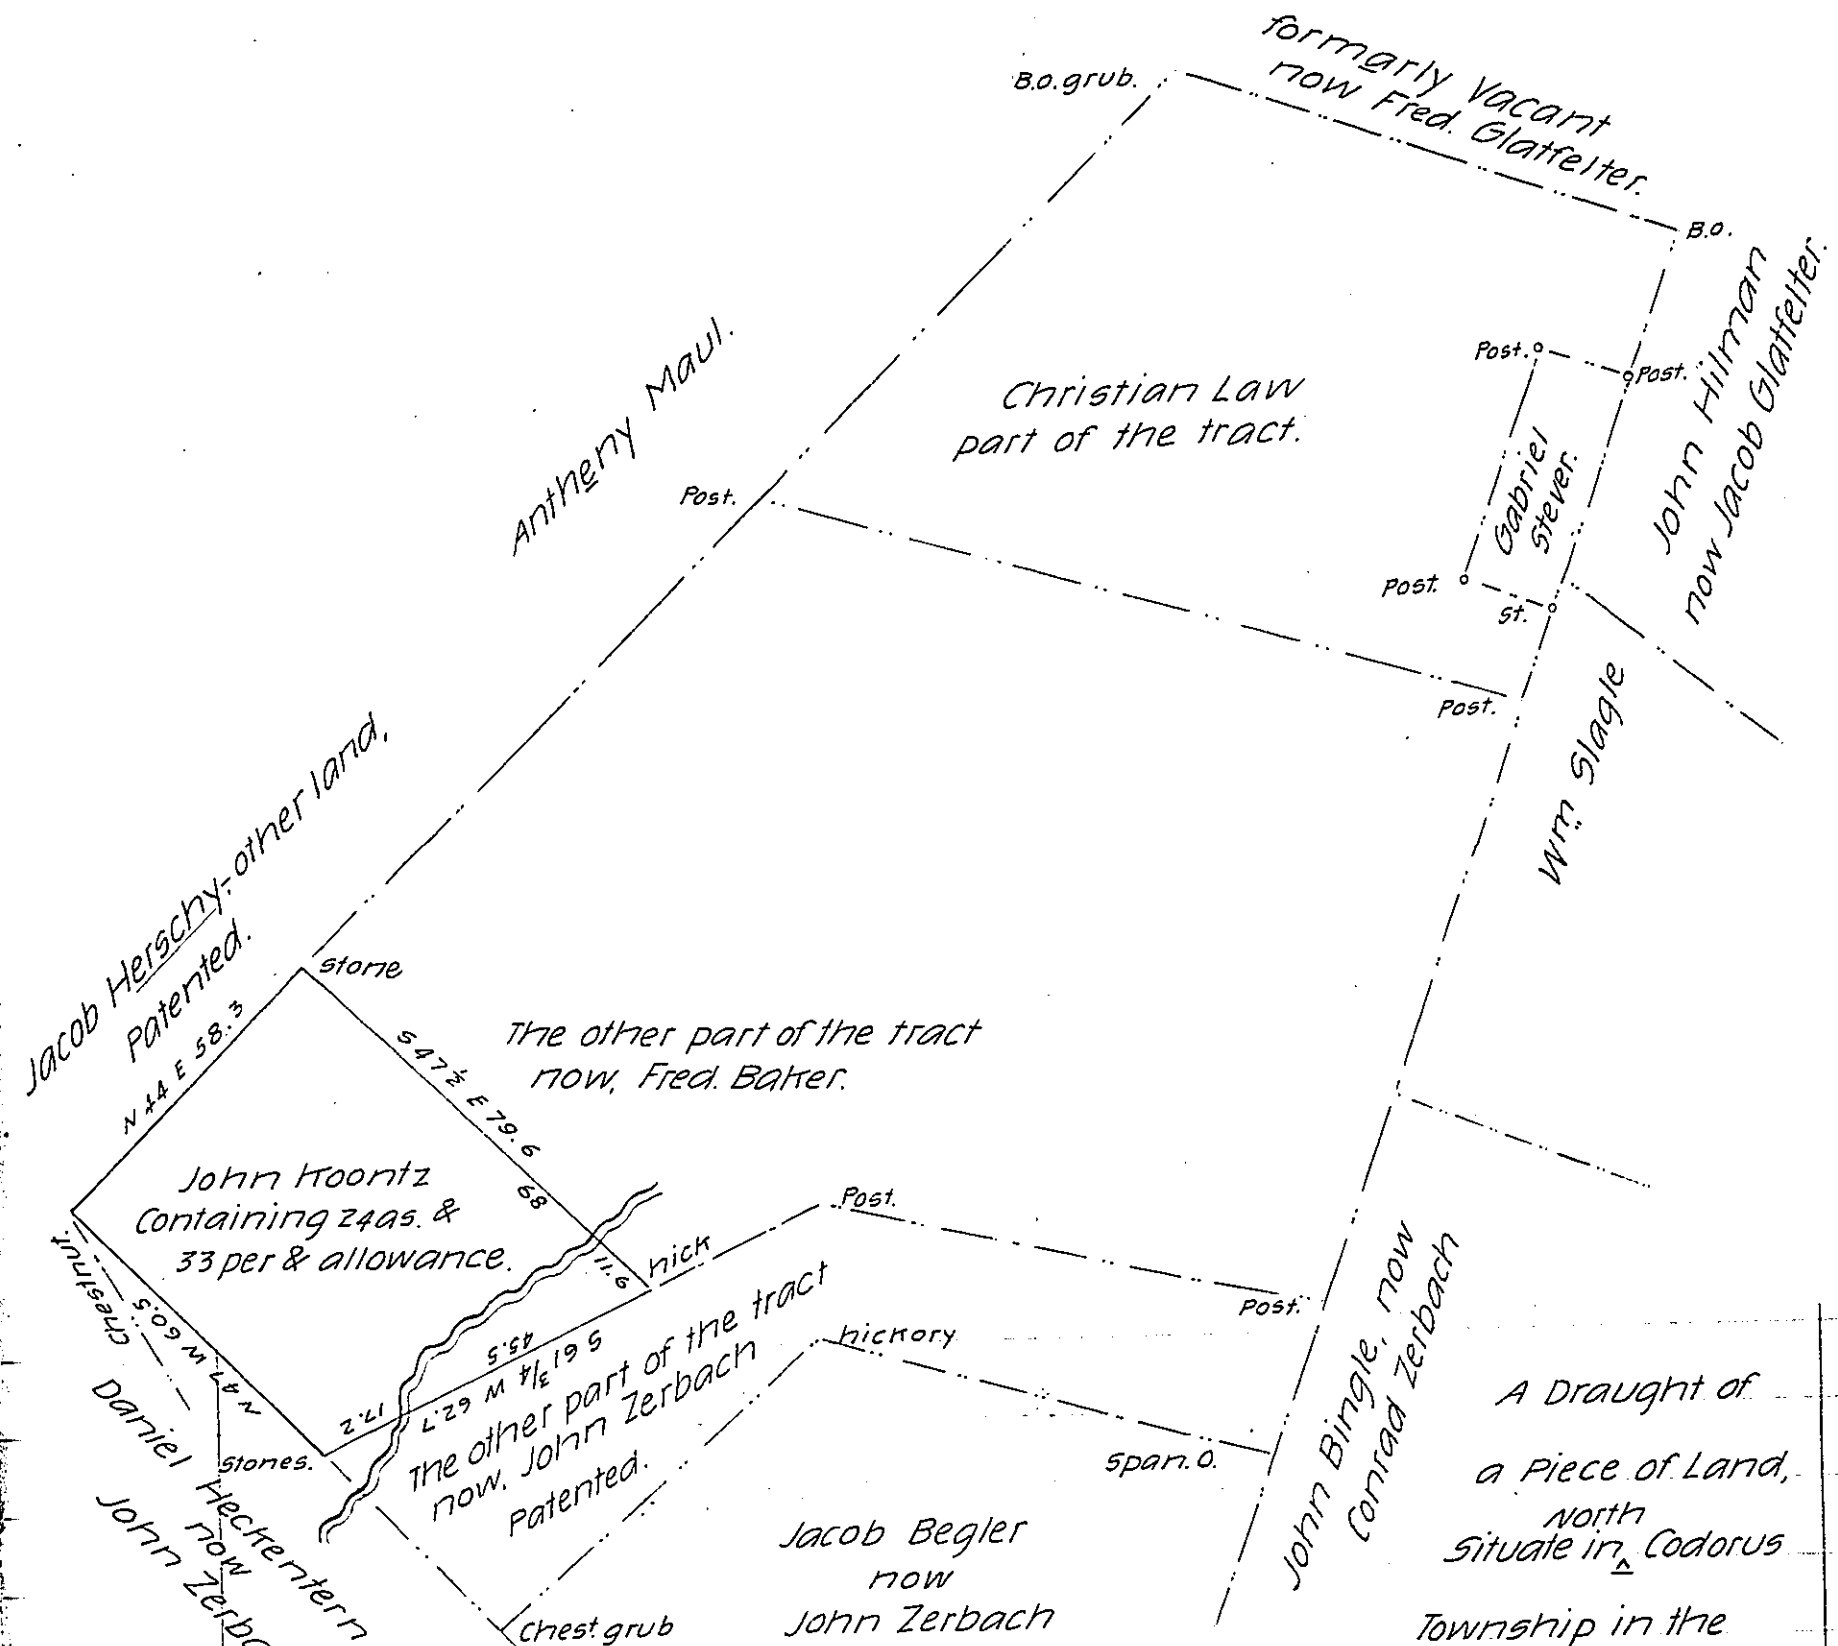

A Draught of a Piece of Land, situate in North Codorus Township in the County of York. Containing as above Set forth 24 a & 33 perches & allowance &c. part of 203½ a & allowance &c. Which was originally Surveyed on the 19th Day of January 1754 by George Stevenson, late D.S. In pursuance of a Warrant for 100 a granted to John Hoontz, bearing date the 9th day of March 1753. Since divided &c. Now on the 3d day of october A.D. 1838. Resurveyed the above & Calculated &c. at the request of Jacob Hershy, the present Owner, who requested me to make return of the same for Confirmation.

To John Taylor, Esquire
Surveyor General.

Per D! Leese D.S.

IN TESTIMONY that the above is a copy of the original remaining on file in the Department of Internal Affairs of Pennsylvania, made conformably to an Act of Assembly approved the 16th day of February, 1833, I have hereunto set my Hand and caused the Seal of said Department to be affixed at Harrisburg, this twenty-ninth day of June 1905.

Secretary of Internal Affairs.