FORM No. 1.

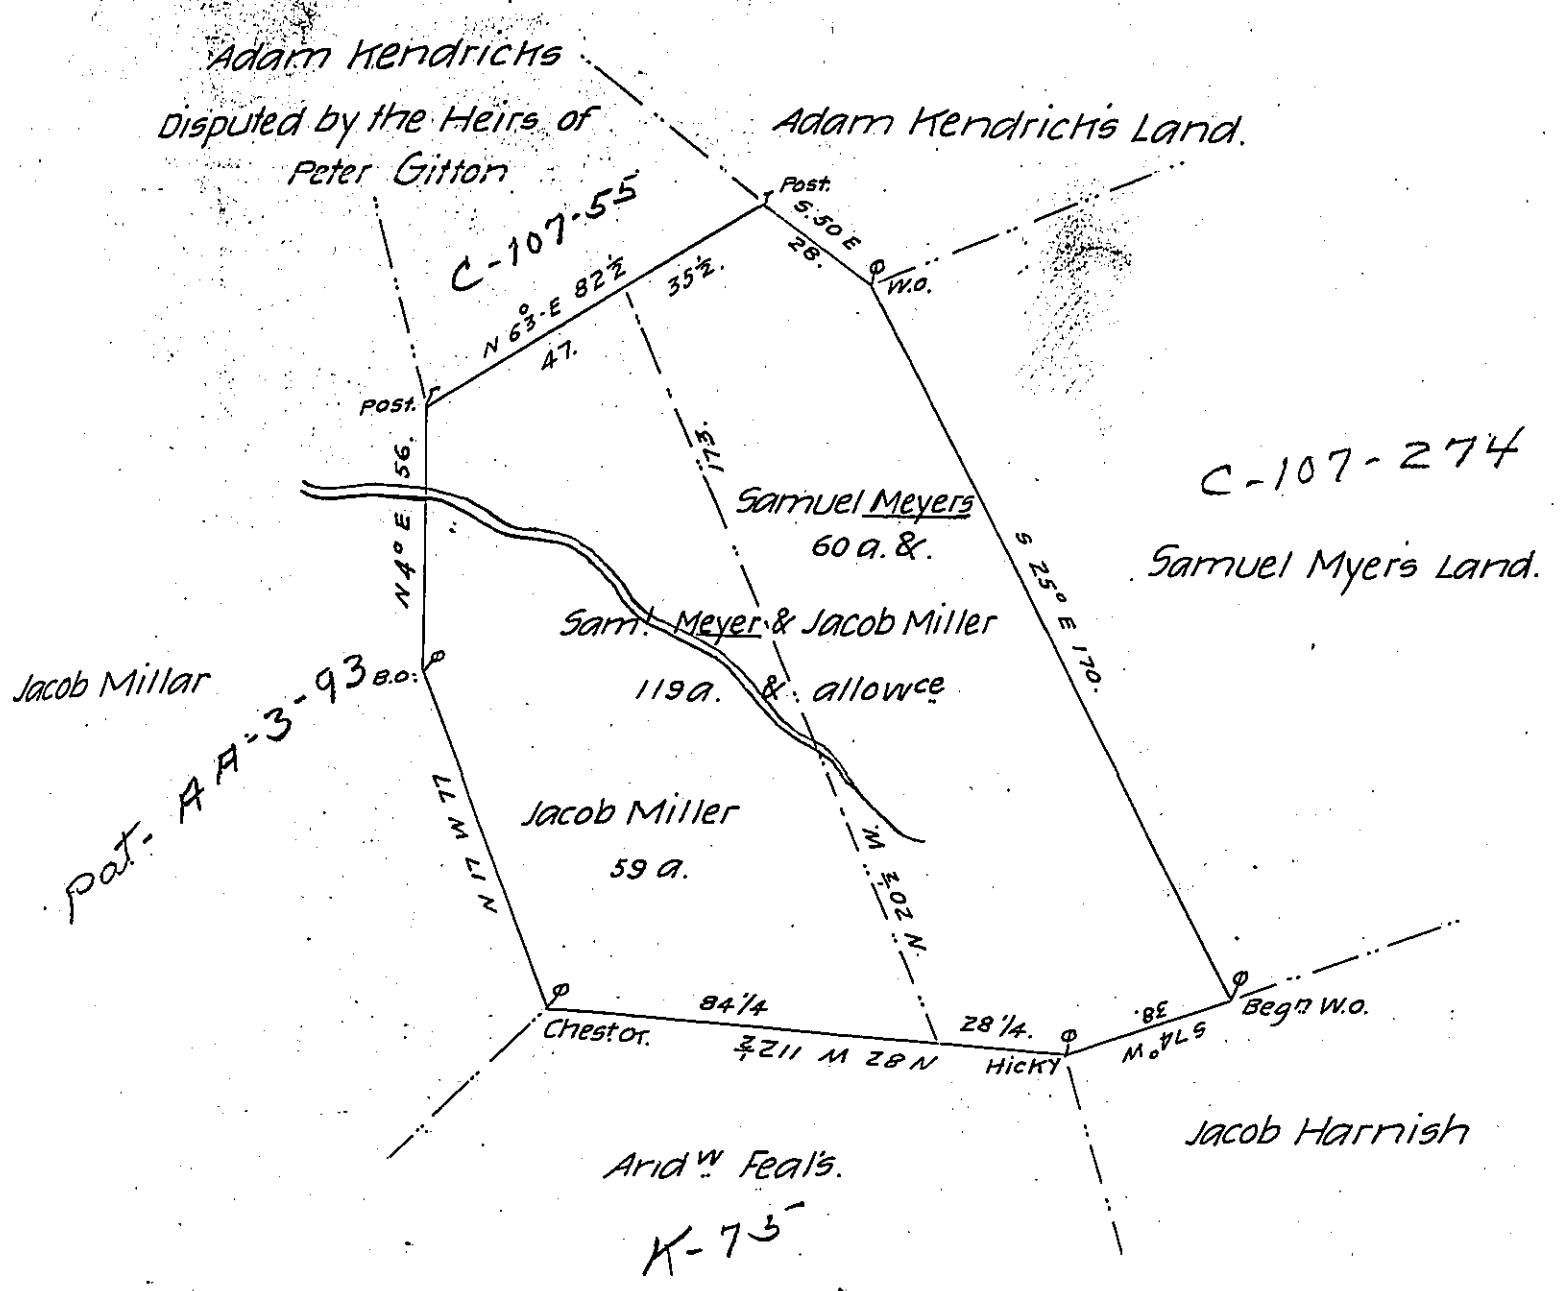


Surveyd to Samuel Myers (in right of John M:Phaddion Heir at Law to Peter Giddon deceasd) on the 4th Day of August 1763 the above discribed tract of One Hundred & Nineteen acres and the usuall allowance of 6 P Ct Situate in Canastogoe Township Lancaster County By Warrant of the Sixteenth Day of July 1734.

P— Bartrem Galbraith D.S.

To

John Lukens Esqr

Survr Genl

*IN TESTIMONY that the above is a copy of the original remaining on file in the Department of Internal Affairs of Pennsylvania, made conformably to an Act of Assembly approved the 16th day of February, 1833, I have hereunto set my Hand and caused the Seal of said Department to be affixed at Harrisburg, this* twenty-fourth *day of* October *1905.*

Isaac B. Brown

*Secretary of Internal Affairs.*