FORM No. I.

120

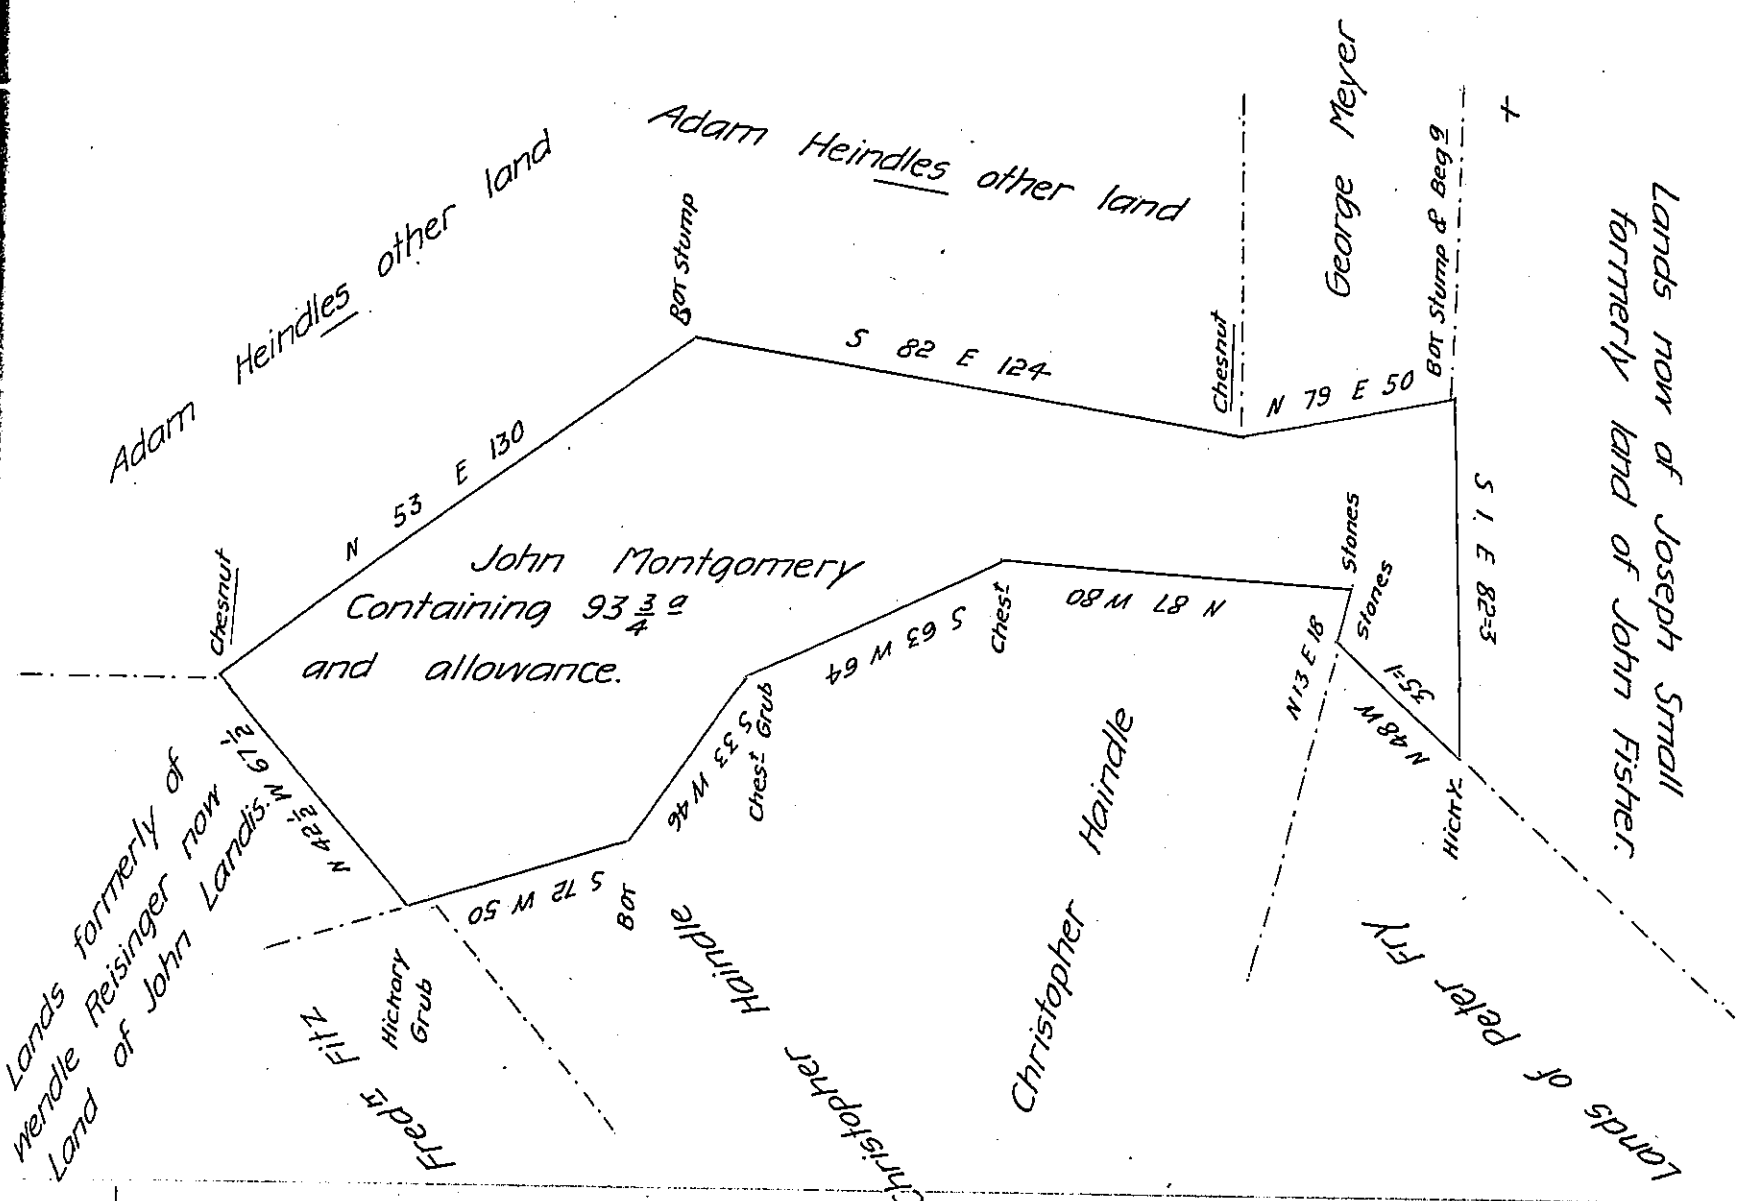

Situate in Windsor Township in the County of York containing as above set forth 93 3/4 a & allowance which was originally Surveyed by William Mathews late D. S. on the 15th of the 12th Month A Dº 1768 in pursuance of the application Nº 2228 for 100 a granted to John Montgomery bearing date the 3rd day of December Anno Domini 1766 and now resurveyed by the old lines on the 30th & 31st days of January Anno Domini 1812 for and at the request of the heirs of Adam Heindle deceased who desired the same to be returned for confirmation

Per

To Andrew Porter Esqr

Jacob Spangler D. S.

Surveyor General

Lancaster, Pa

IN TESTIMONY that the above is a copy of the original remaining on file in the Department of Internal Affairs of Pennsylvania, made conformably to an Act of Assembly approved the 16th day of February, 1833, I have hereunto set my Hand and caused the Seal of said Department to be affixed at Harrisburg, this twenty-sixth day of June 1905.

Secretary of Internal Affairs.