FORM No. I.

157

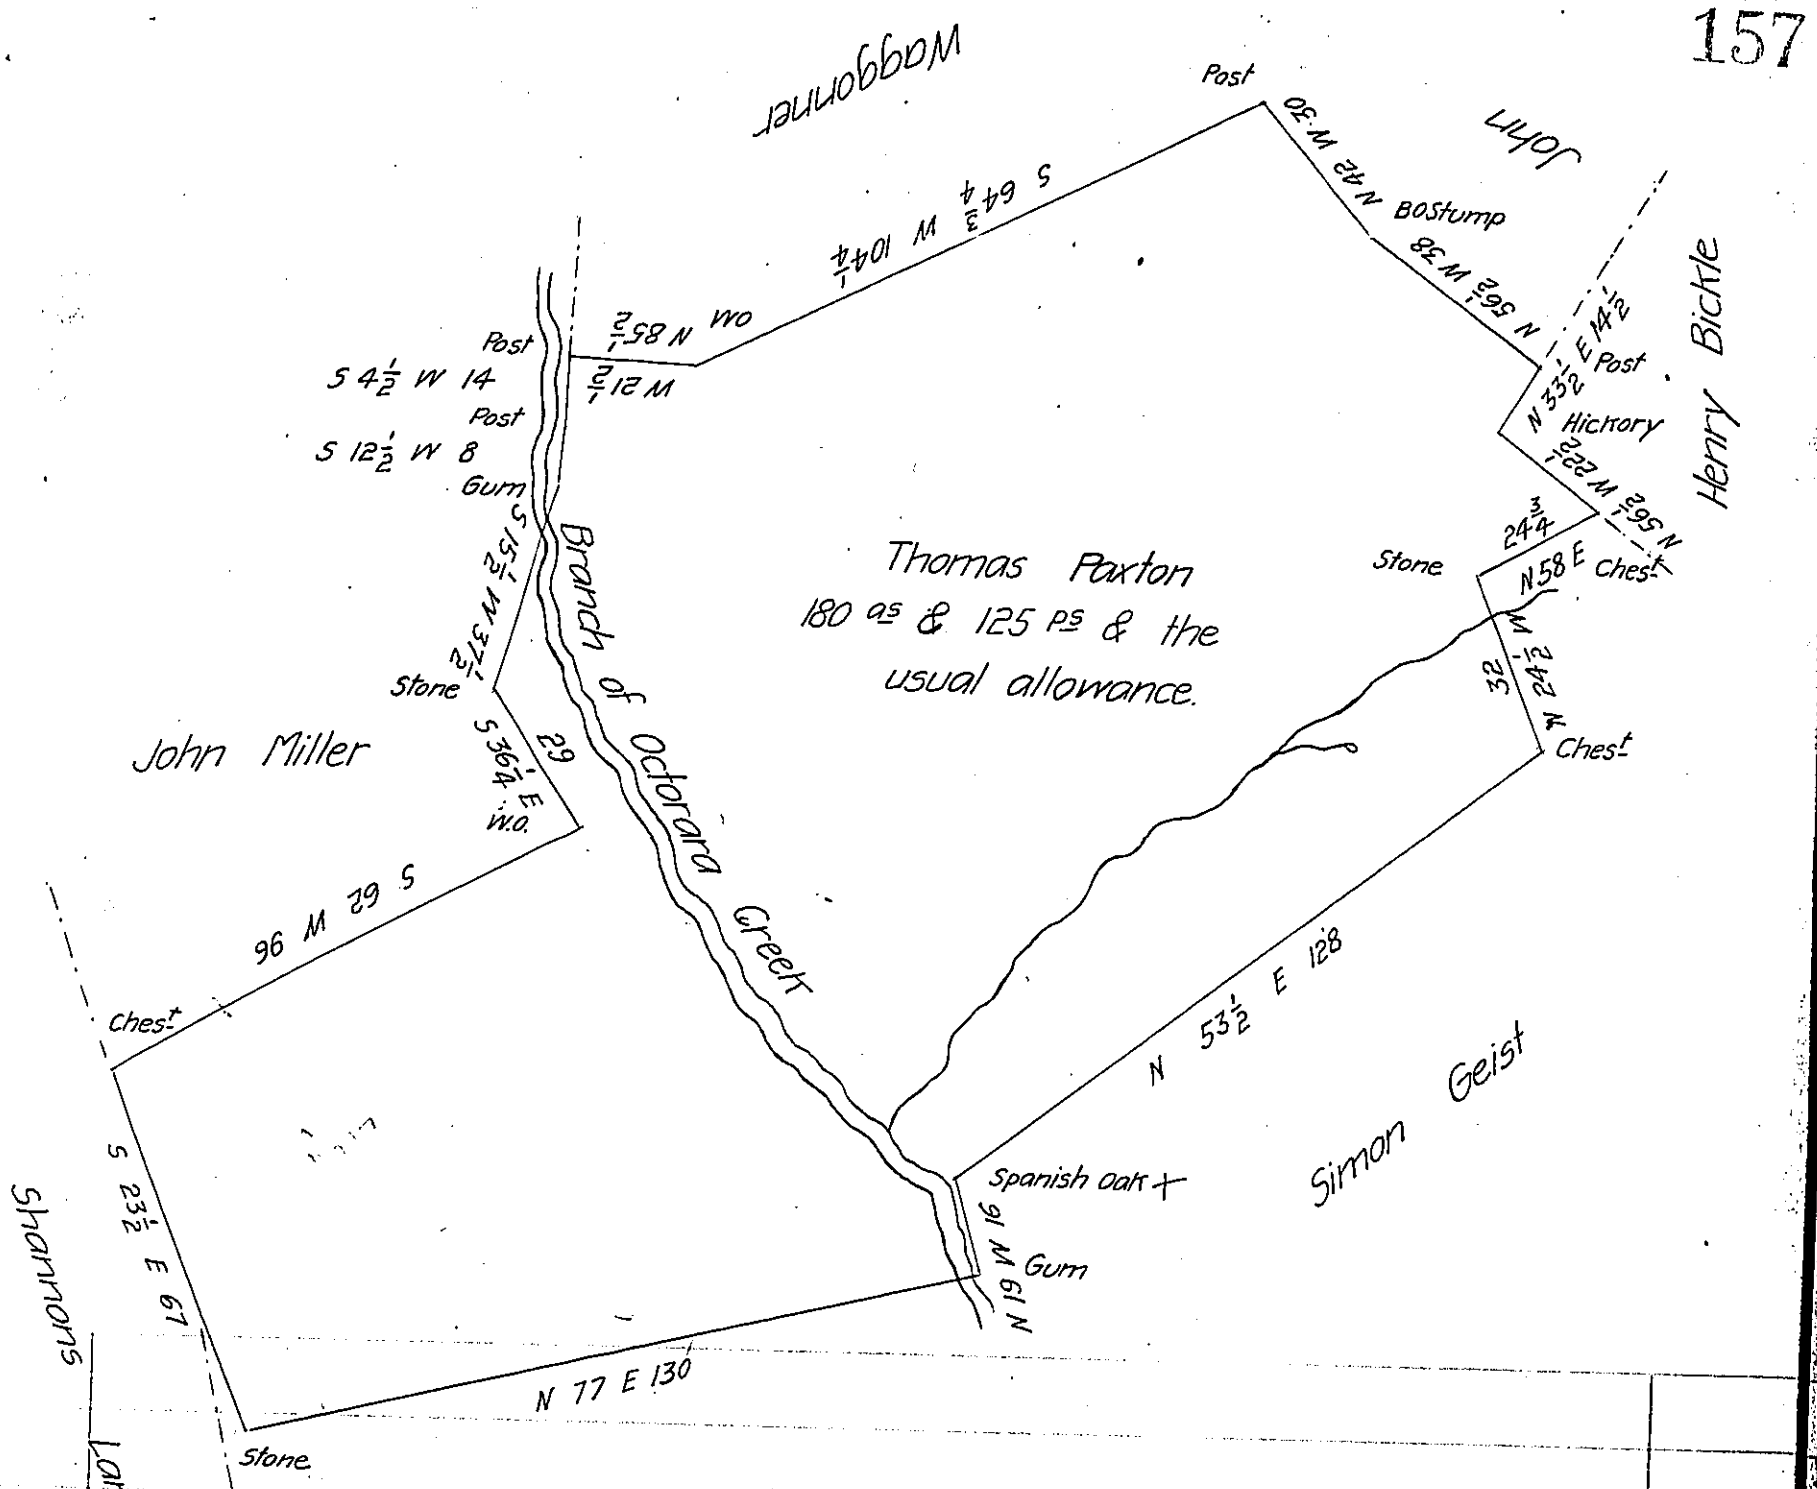

A Draught of a tract of land situate in Bart Township in the County of Lancaster Containing one hundred and eighty acres and one hundred and twenty five perches and the usual allowance of six P Cent for roads &c being part of 532 as & the usual allowance by warrant dated the 25th of May A D 1738 granted unto Thomas Paxton # Surveyed the above described tract of Land the 17th of October A D 1809 for Frances McKnight

To Andrew Porter Esqr

Surveyor General

Pr

Jacob Hibshman D.S.

which was vacated by a warrant in the name of John Hays & John Elder dated 26th October 1745 on which this survey is accepd

IN TESTIMONY that the above is a copy of the original remaining on file in the Department of Internal Affairs of Pennsylvania, made conformably to an Act of Assembly approved the 16th day of February, 1833, I have hereunto set my Hand and caused the Seal of said Department to be affixed at Harrisburg, this second day of August 1905.

Secretary of Internal Affairs.