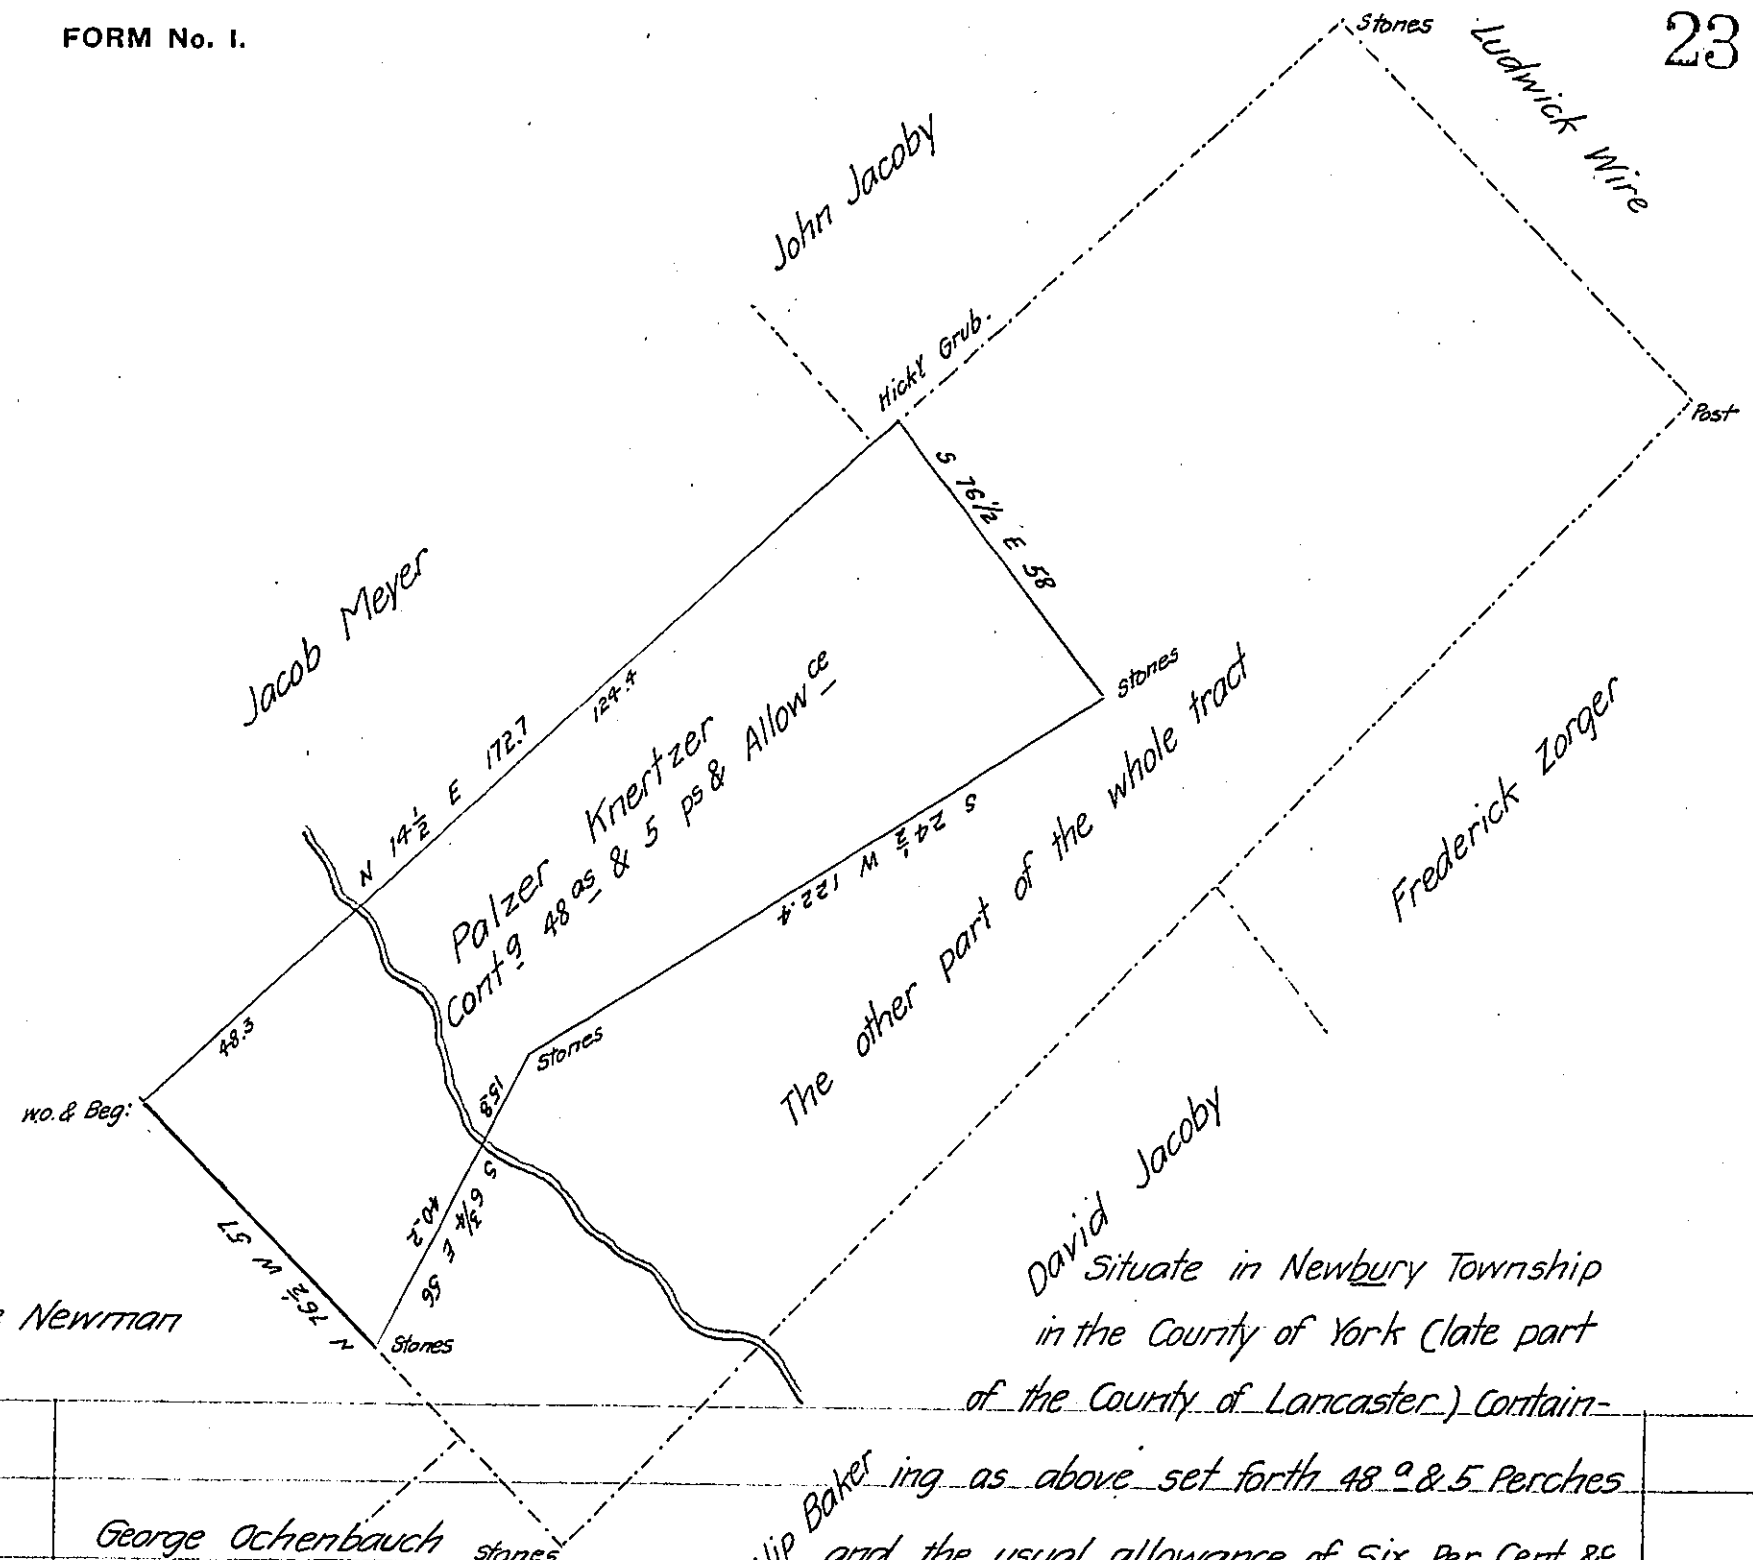

Situate in Newbury Township in the County of York (late part of the County of Lancaster) Containing as above set forth 48 ª & 5 Perches and the usual allowance of Six Per Cent &c. Being part of a larger Tract of 157 ª & 85 Perches & allowance of Land Originally Surveyed by Thomas Cookson late D.S. on the 16th day of may A.Dº 1742. In Pursuance of a Warrant for 100 ª granted to Palzer Knertzer bearing date the 8th day of May A.Dº 1742 Resurveyed and divided off from the said larger tract of land the 26th day of August A.Dº 1800 And now at the request of the owner the same is returned for Confirmation the 25th day of February A.Dº 1812

Per Jacob Spangler D.S.

To Andrew Porter Esqr Surveyor General

IN TESTIMONY that the above is a copy of the original remaining on file in the Department of Internal Affairs of Pennsylvania, made conformably to an Act of Assembly approved the 16th day of February, 1833, I have hereunto set my Hand and caused the Seal of said Department to be affixed at Harrisburg, this second day of August 1905

Secretary of Internal Affairs.