FORM No. I.

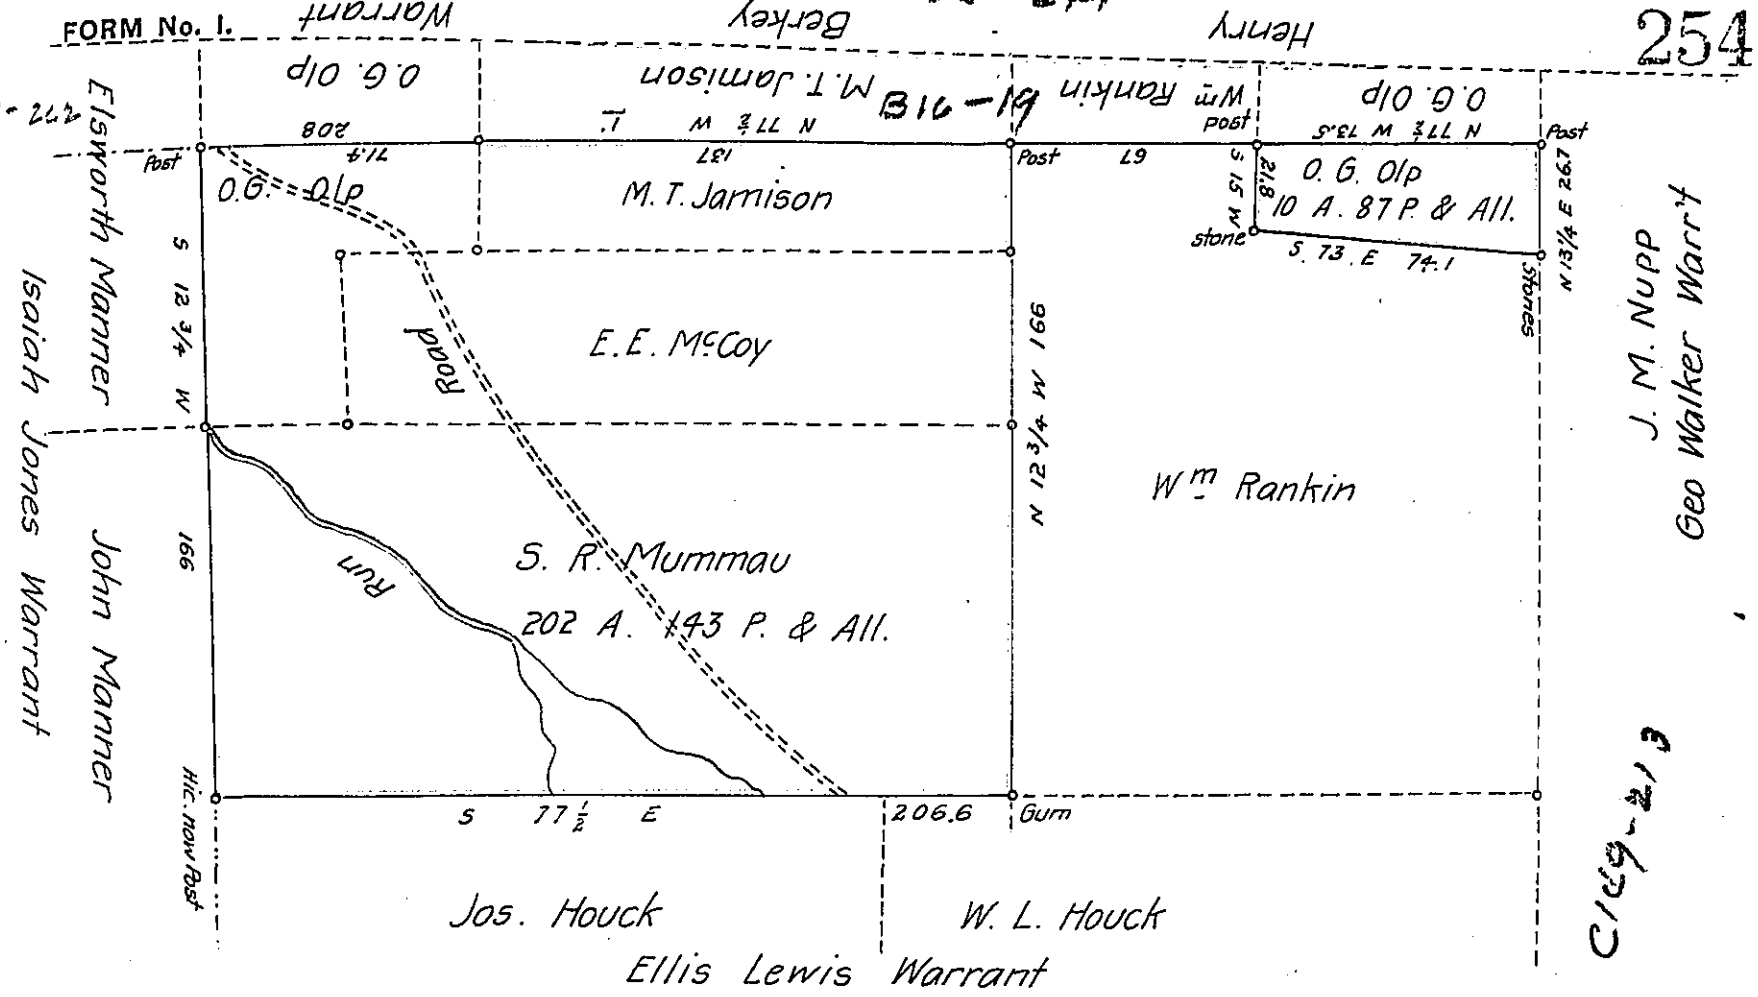

A draft of four tracts of land situated in the Township of Green County of Indiana Containing Two Hundred Two Acres one hundred forty three perches and allowance of six per cent for roads &c. Surveyed for O.G. Olp M.T. Jamison E.E. McCoy and S.R. Mummau jointly: Being parts of a larger tract containing Three hundred thirteen and one fourth acres and allowance Originally surveyed in pursuance of a warrant granted to Samuel Lewis Dated 20th January 1774

Also A Draft of a Tract of land situated in the Township of Green and County of Indiana containing Ten acres Eighty seven perches and allowance of six per cent. for roads, etc. Surveyed for O.G. Olp the Fourteenth day of November 1903, it being part of a larger tract of land containing Three hundred thirteen & one fourth acres, ___ perches and allowance originally surveyed in pursuance of a warrant granted to Samuel Lewis dated the Twentieth day of January 1774 ~~190~~

M. Kanarr Surveyor

D. L. Moorhead

To Hon. Isaac B. Brown, County Surveyor

Secretary of Internal Affairs

IN TESTIMONY that the above is a copy of the original remaining on file in the Department of Internal Affairs of Pennsylvania, made conformably to an Act of Assembly approved the 16th day of February, 1833, I have hereunto set my Hand and caused the Seal of said Department to be affixed at Harrisburg, this twenty eighth *day of* November *1905*

Isaac B. Brown

Secretary of Internal Affairs.