FORM No. I.

192

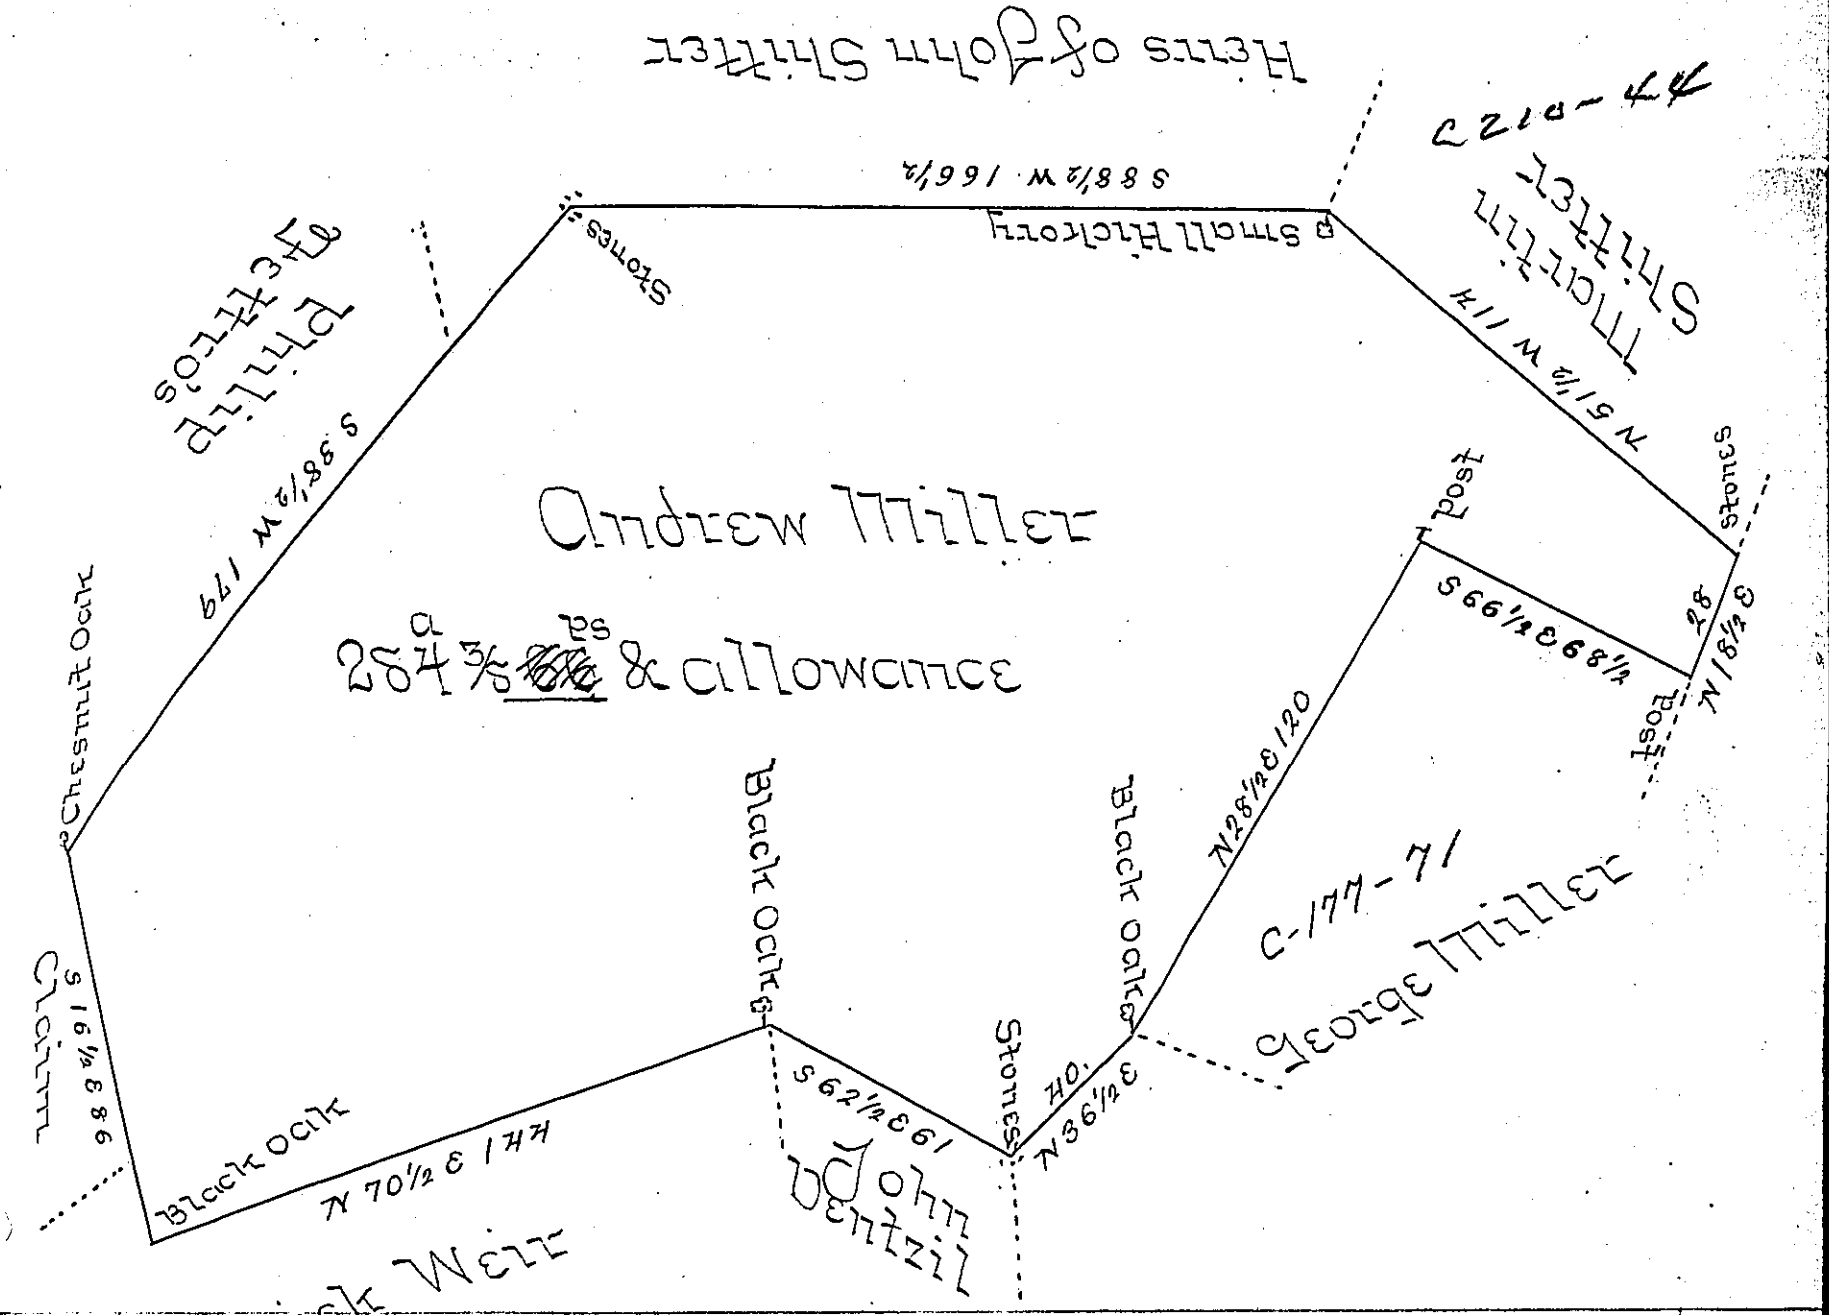

A Draught of a Tract of Land Situate in Newbury Township in The County of York Surveyed the 7th day of September 1786 To Andrew Miller On Pursuance of a Warrant dated The 15th day of April 1786 Containing Two Hundred & Eighty four Acres & Sixty Six perches & The Usual Allowance of six Acres P Cent for Roads &ca

To John Lukens Esquire Surveyor General

John Forsyth D.S.

IN TESTIMONY that the above is a copy of the original remaining on file in the Department of Internal Affairs of Pennsylvania, made conformably to an Act of Assembly approved the 16th day of February, 1833, I have hereunto set my Hand and caused the Seal of said Department to be affixed at Harrisburg, this fifth *day of* December *1905.*

Isaac B. Brown

Secretary of Internal Affairs.