FORM No. I.

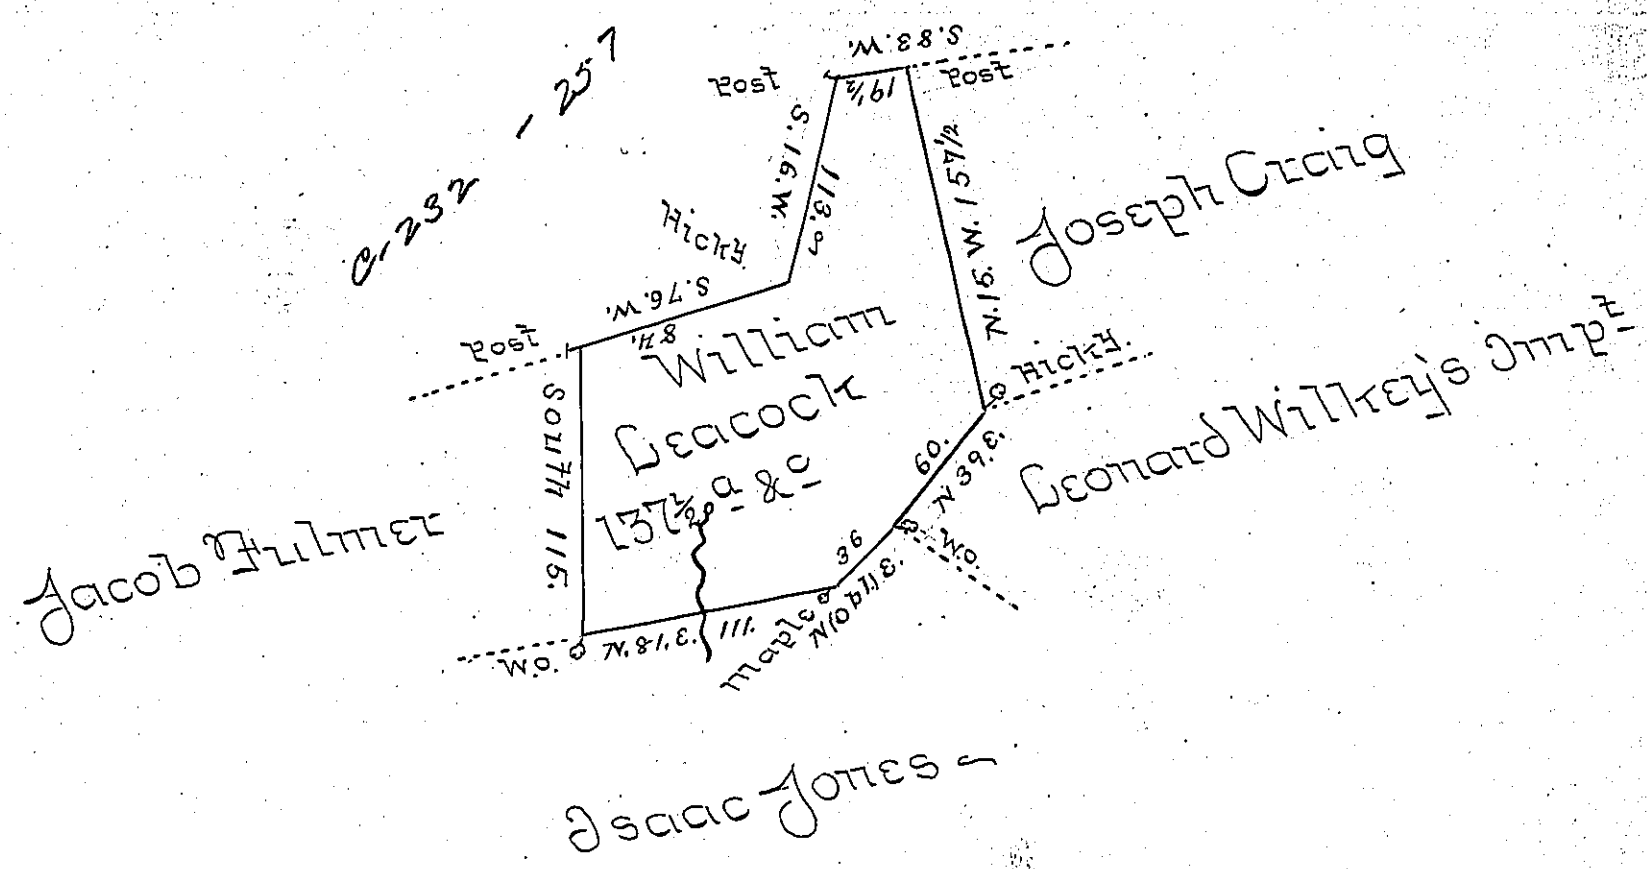

A Draught of a Tract of Land Called Parrott situate adjoining Lands of Jacob Hilliner Isaac Jones and Joseph Craig in Turbutt Township in the County of Northumberland Surveyd the 15th day of July 1785 for William Seacock by Virtue of his Warrant bearing date the fifth day of October 1784 Containing One Hundred and Thirty Seven Acres and One half with the Allowance of Six P Cent for Roads &c.

Jo. J. Wallis DS.

To John Lukens Esqr
Surveyor General

IN TESTIMONY that the above is a copy of the original remaining on file in the Department of Internal Affairs of Pennsylvania, made conformably to an Act of Assembly approved the 16th day of February, 1833, I have hereunto set my Hand and caused the Seal of said Department to be affixed at Harrisburg, this Seventeenth *day of* October *1905.*

Secretary of Internal Affairs.