FORM No. I.

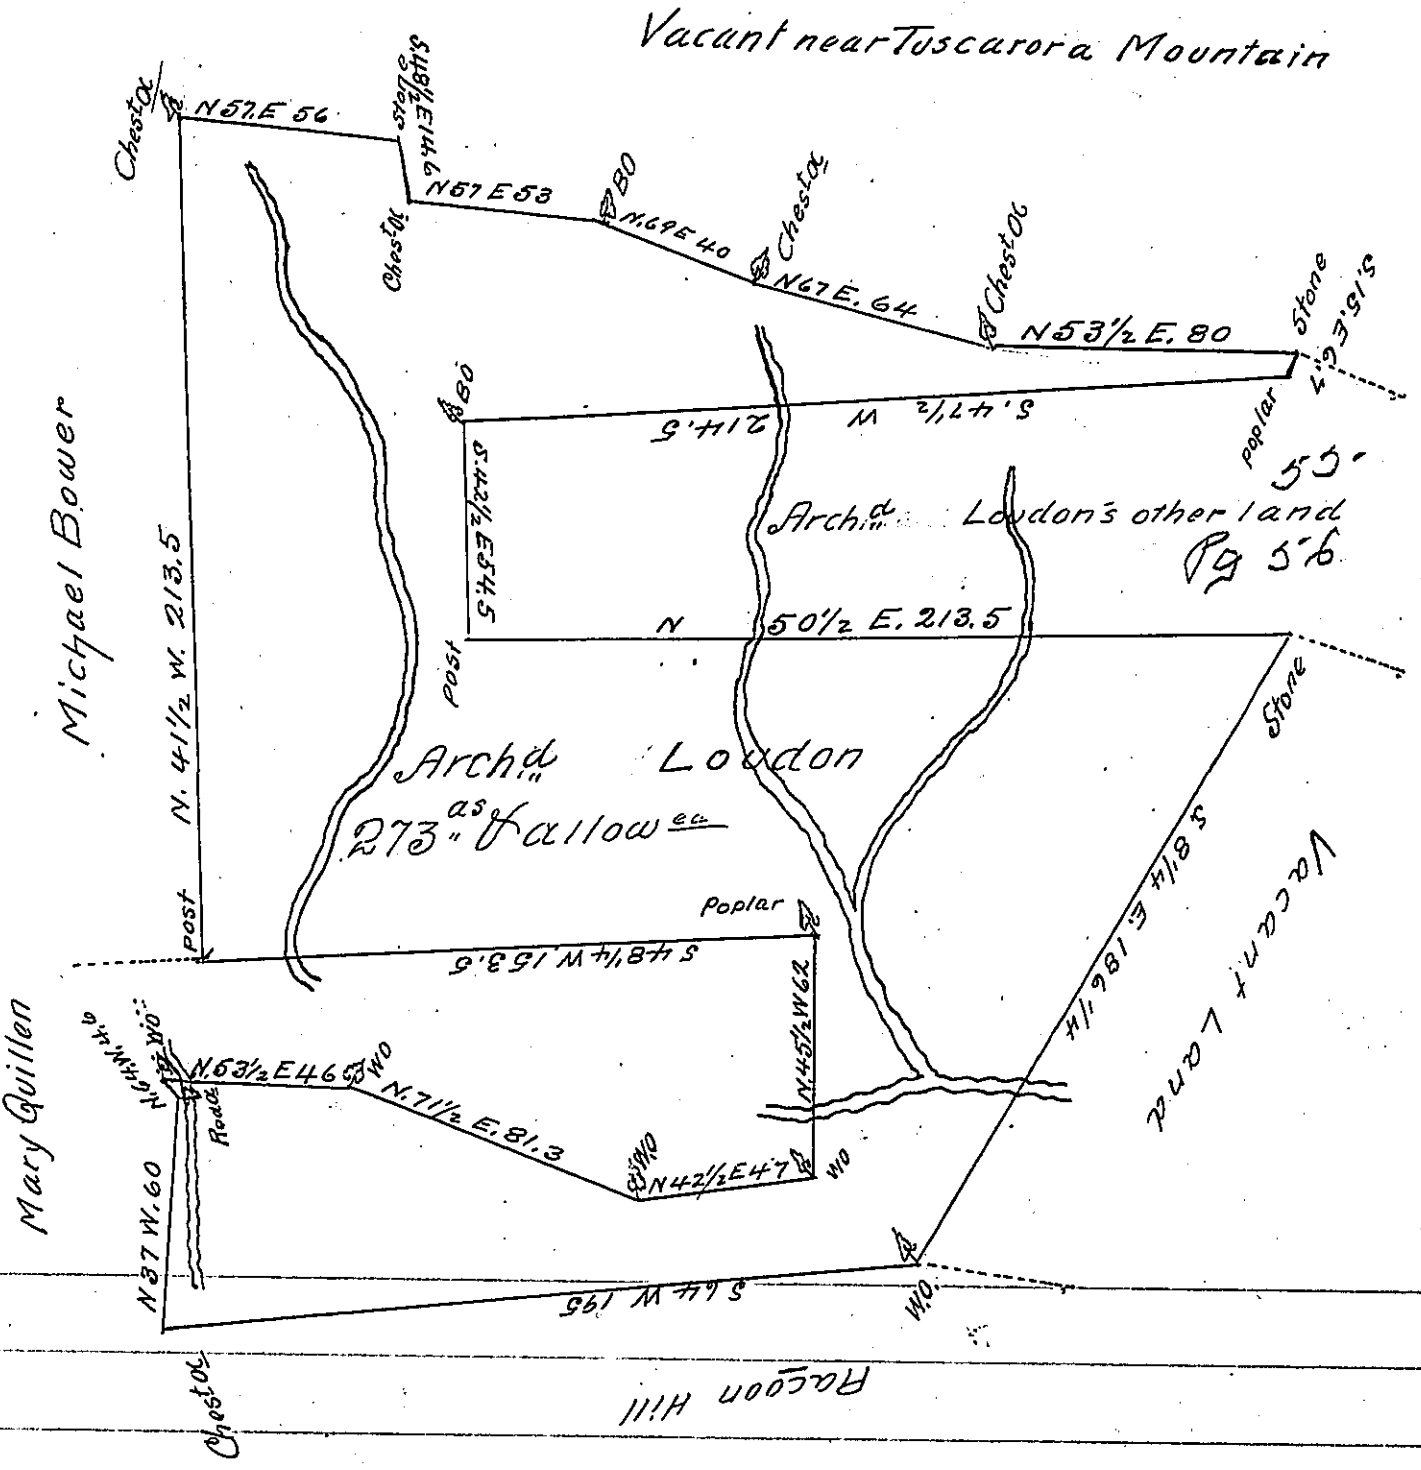

The Draught of a Tract of Land Situate in Rye Township Cumberland County Containing Two Hundred and Seventy three acres and allowance of Six p Cent for Roads &c^a

Surveyed the 6^th day of May 1793 in pursuance of a Warrant granted to Archibald Loudon Dated November 16^th 1792

pr Sam^l Lyon O.S.

To Daniel Brodhead Esq^r

Surveyor General

IN TESTIMONY that the above is a copy of the original remaining on file in the Department of Internal Affairs of Pennsylvania, made conformably to an Act of Assembly approved the 16th day of February, 1833, I have hereunto set my Hand and caused the Seal of said Department to be affixed at Harrisburg, this eighteenth *day of* October *1905*

Isaac B. Brown

Secretary of Internal Affairs.