Millerstown

246

FORM No. I.

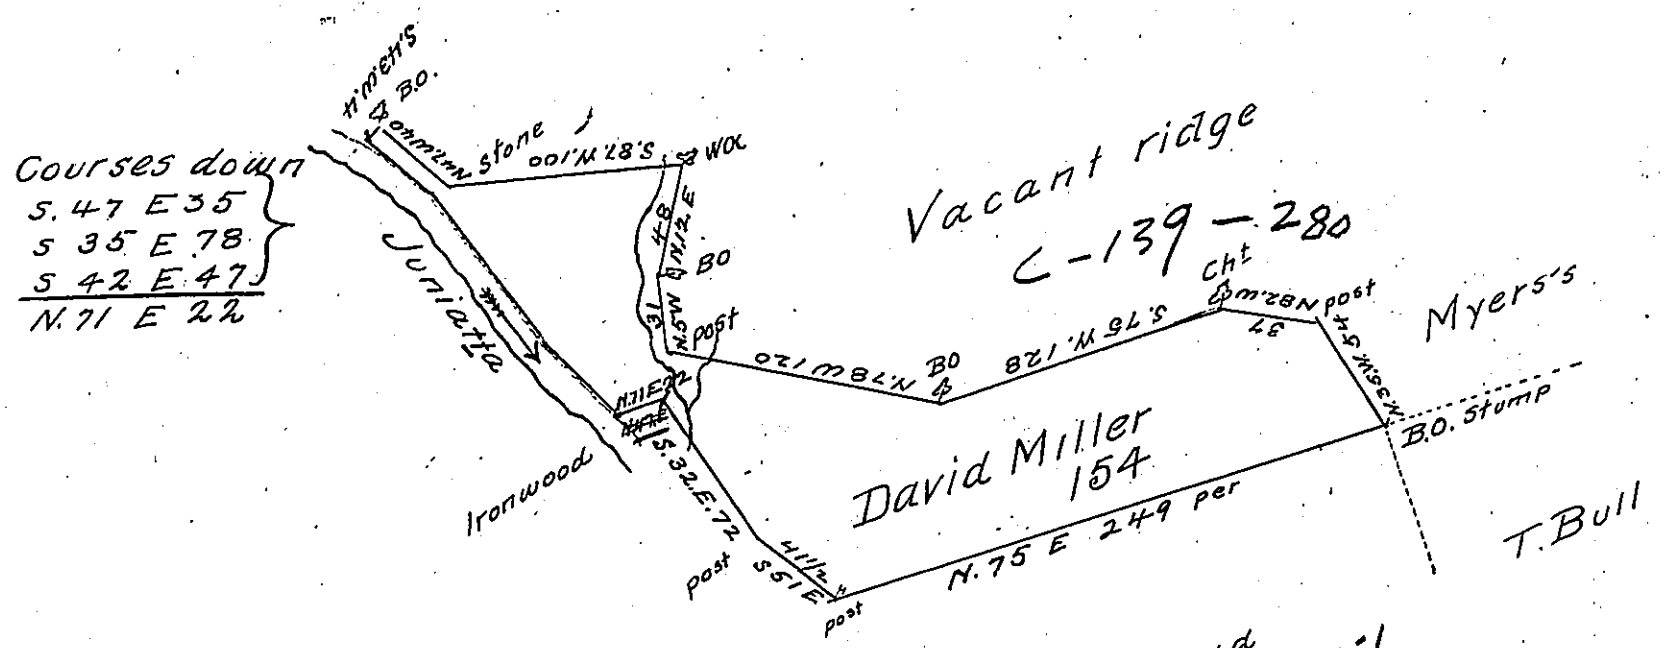

Millers other 1d - 20-1
C 116

Draft of a tract of land situate in Fermanagh township Cumberland County Containing One hundred & fifty four acres & the allowance of six p Cent for roads &c.a Surveyed for David Miller May the 13th 1790 in pursuance of a Warrant dated August 27th 1789

Sam.l Lyon D.S

Daniel Brodhead Esqr

Surv.r Gen.l

IN TESTIMONY that the above is a copy of the original remaining on file in the Department of Internal Affairs of Pennsylvania, made conformably to an Act of Assembly approved the 16th day of February, 1833, I have hereunto set my Hand and caused the Seal of said Department to be affixed at Harrisburg, this twenty-ninth day of November 1905

Isaac B. Brown

Secretary of Internal Affairs.