FORM No. I.

178

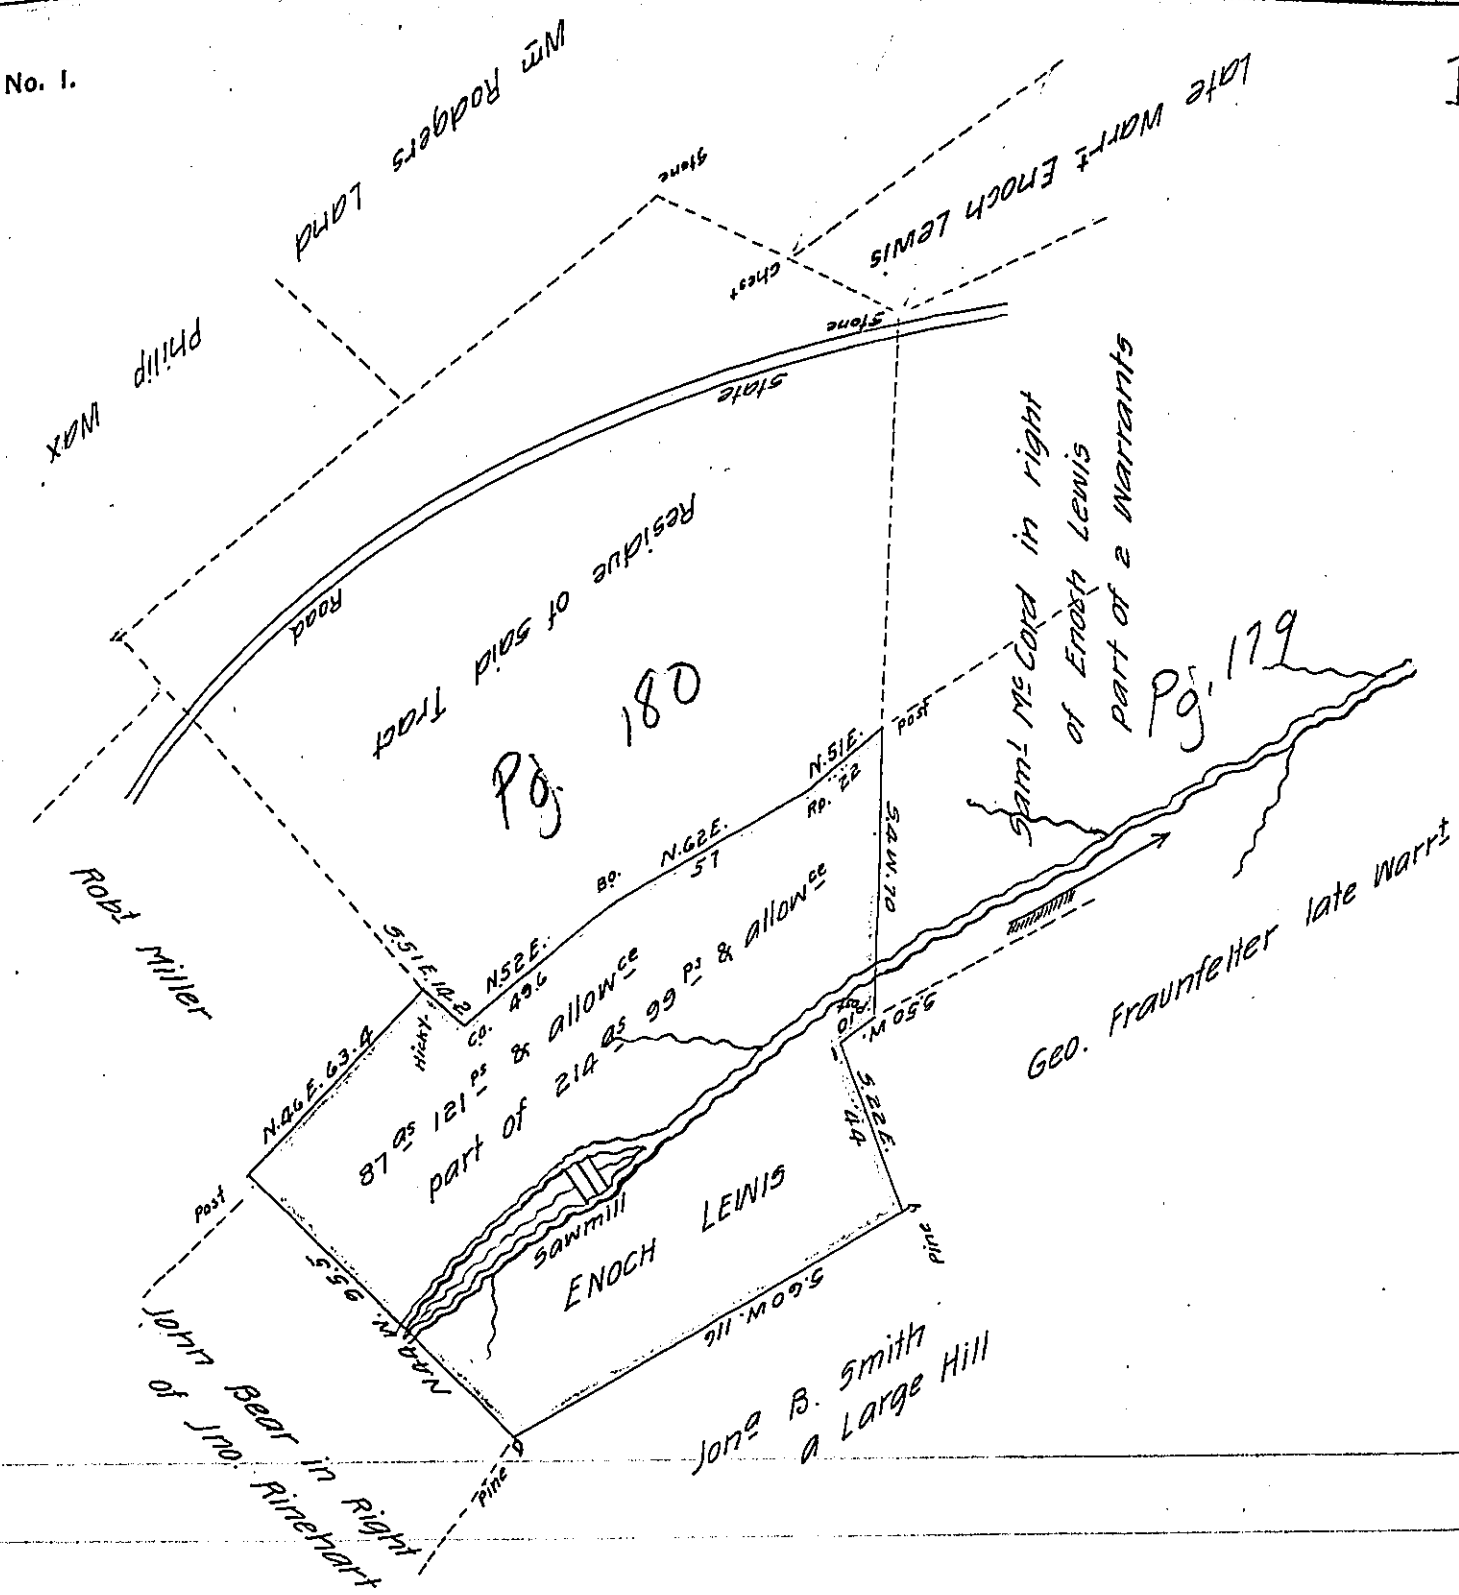

The above draught in black lines describes a Tract of Land in Tyrone Township Perry County containing 87 as 121 ps and allowance part of 214 as 99 ps and allowance. Originally surveyed in pursuance of a Warrant dated the 21st February 1788, Granted to Enoch Lewis the above part Surveyd. & returnd. for Saml Mc Cord the present owner. the 24 April 1823.

pr G. Monroe D. S.

To Saml Cochran Esqr Perry

Surveyor Genl

Note There is a Warrt granted to E. Lewis the 8 Febv 1793 for 50 as & laid on top of the above including the saw mill dam above of which Warrantee recollects nothing, he has also another Warrt of the same date & laid 101 as 55 ps &c.

G. M.

IN TESTIMONY that the above is a copy of the original remaining on file in the Department of Internal Affairs of Pennsylvania, made conformably to an Act of Assembly approved the 16th day of February, 1833, I have hereunto set my Hand and caused the Seal of said Department to be affixed at Harrisburg, this thirteenth day of November 1905

Geo. D. Monroe

Secretary of Internal Affairs.