#4

FORM No. I.

261

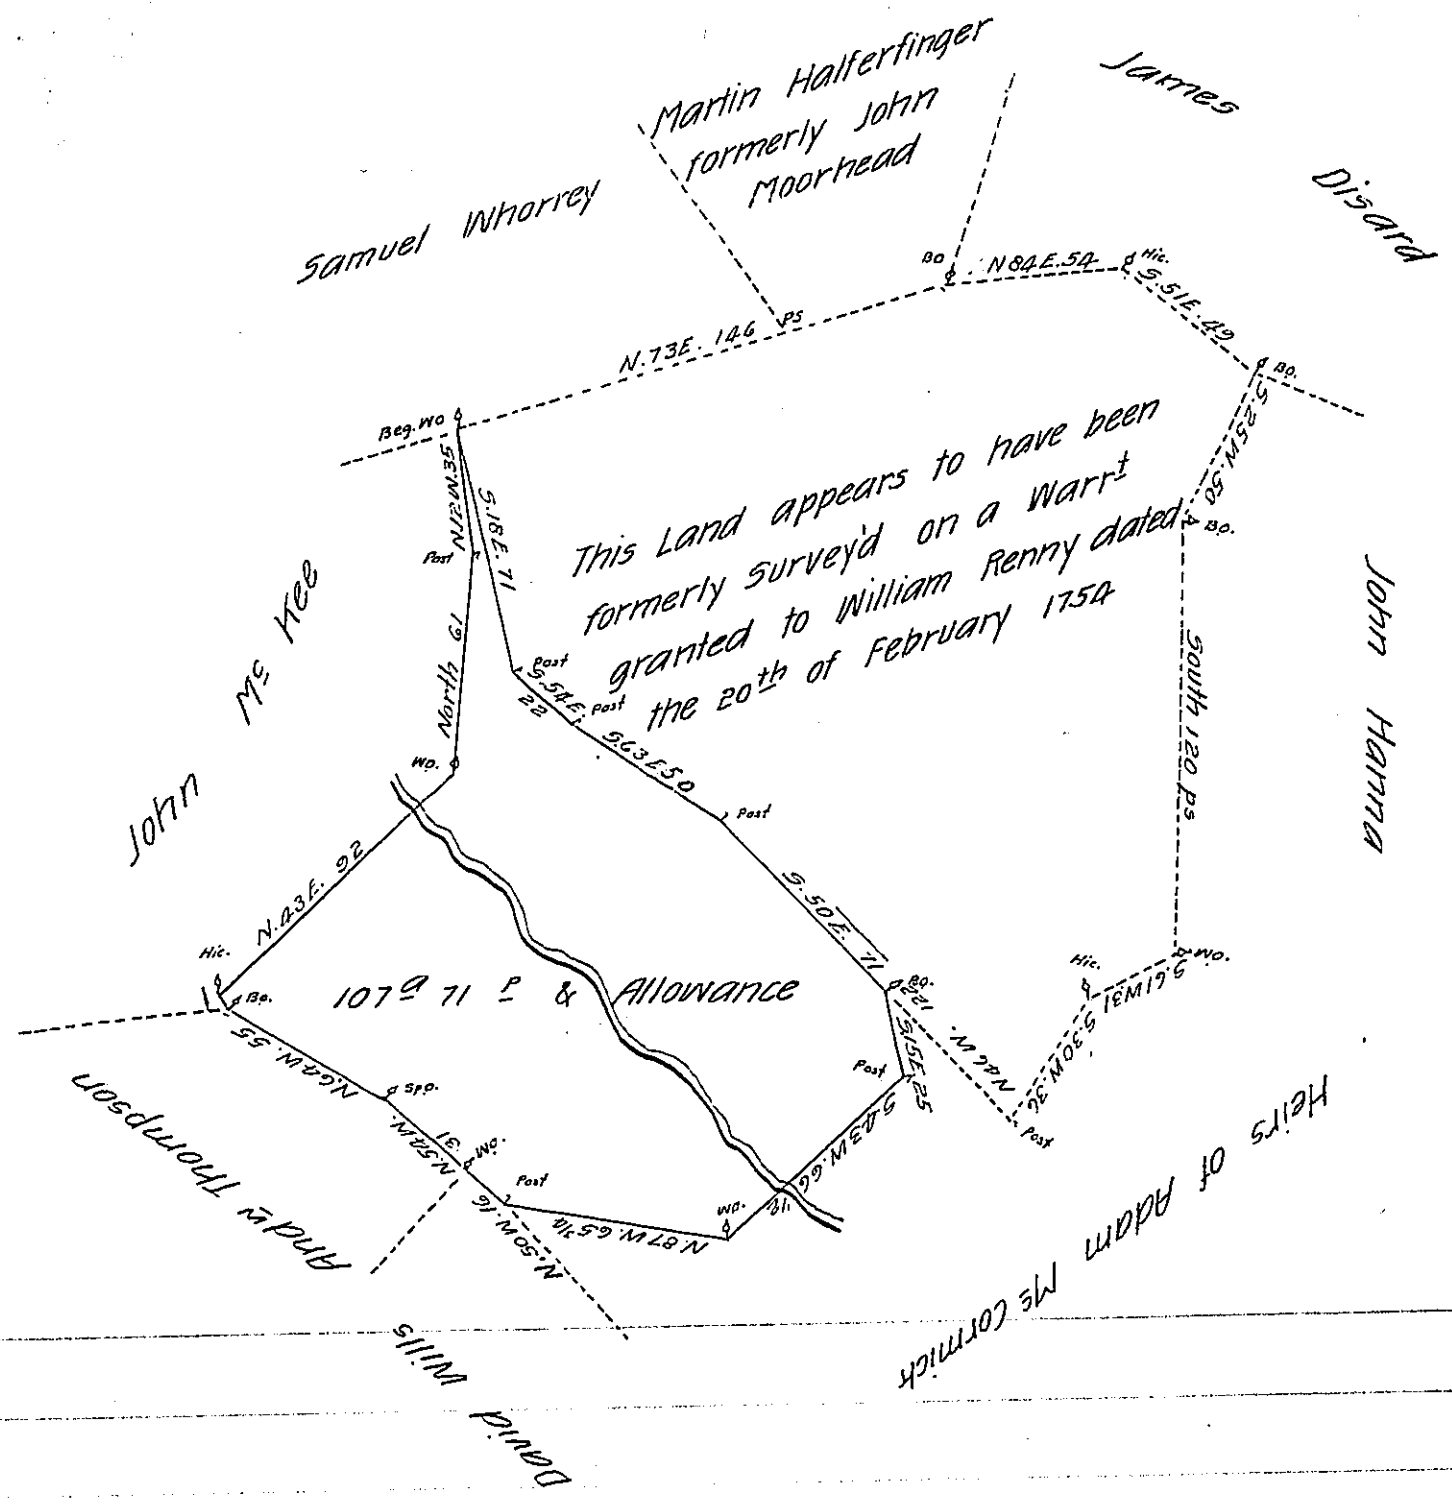

The above Draft Laid down with the Black Lines describes a Tract of Land Situate in Hopewell Township in the County of Cumberland Containing One hundred and seven acres and 71 Perches and the allowance of Six p. Cent for Roads &c. for which James Mc Mullan hath obtained a Warrant bearing date the 31st day of October 1791. Caveated by Martin Halfelfinger on his Warrant bearing date March 5th 1789. From the best information that I can obtain, there have been improvements made on the above last Survey'd Tract between twenty five and thirty years ago

Matthw Henderson D.S

To Daniel Brodhead Esqr

Surveyor General

IN TESTIMONY that the above is a copy of the original remaining on file in the Department of Internal Affairs of Pennsylvania, made conformably to an Act of Assembly approved the 16th day of February, 1833, I have hereunto set my Hand and caused the Seal of said Department to be affixed at Harrisburg, this twenty seventh day of November 1905

Secretary of Internal Affairs.