FORM No. I.

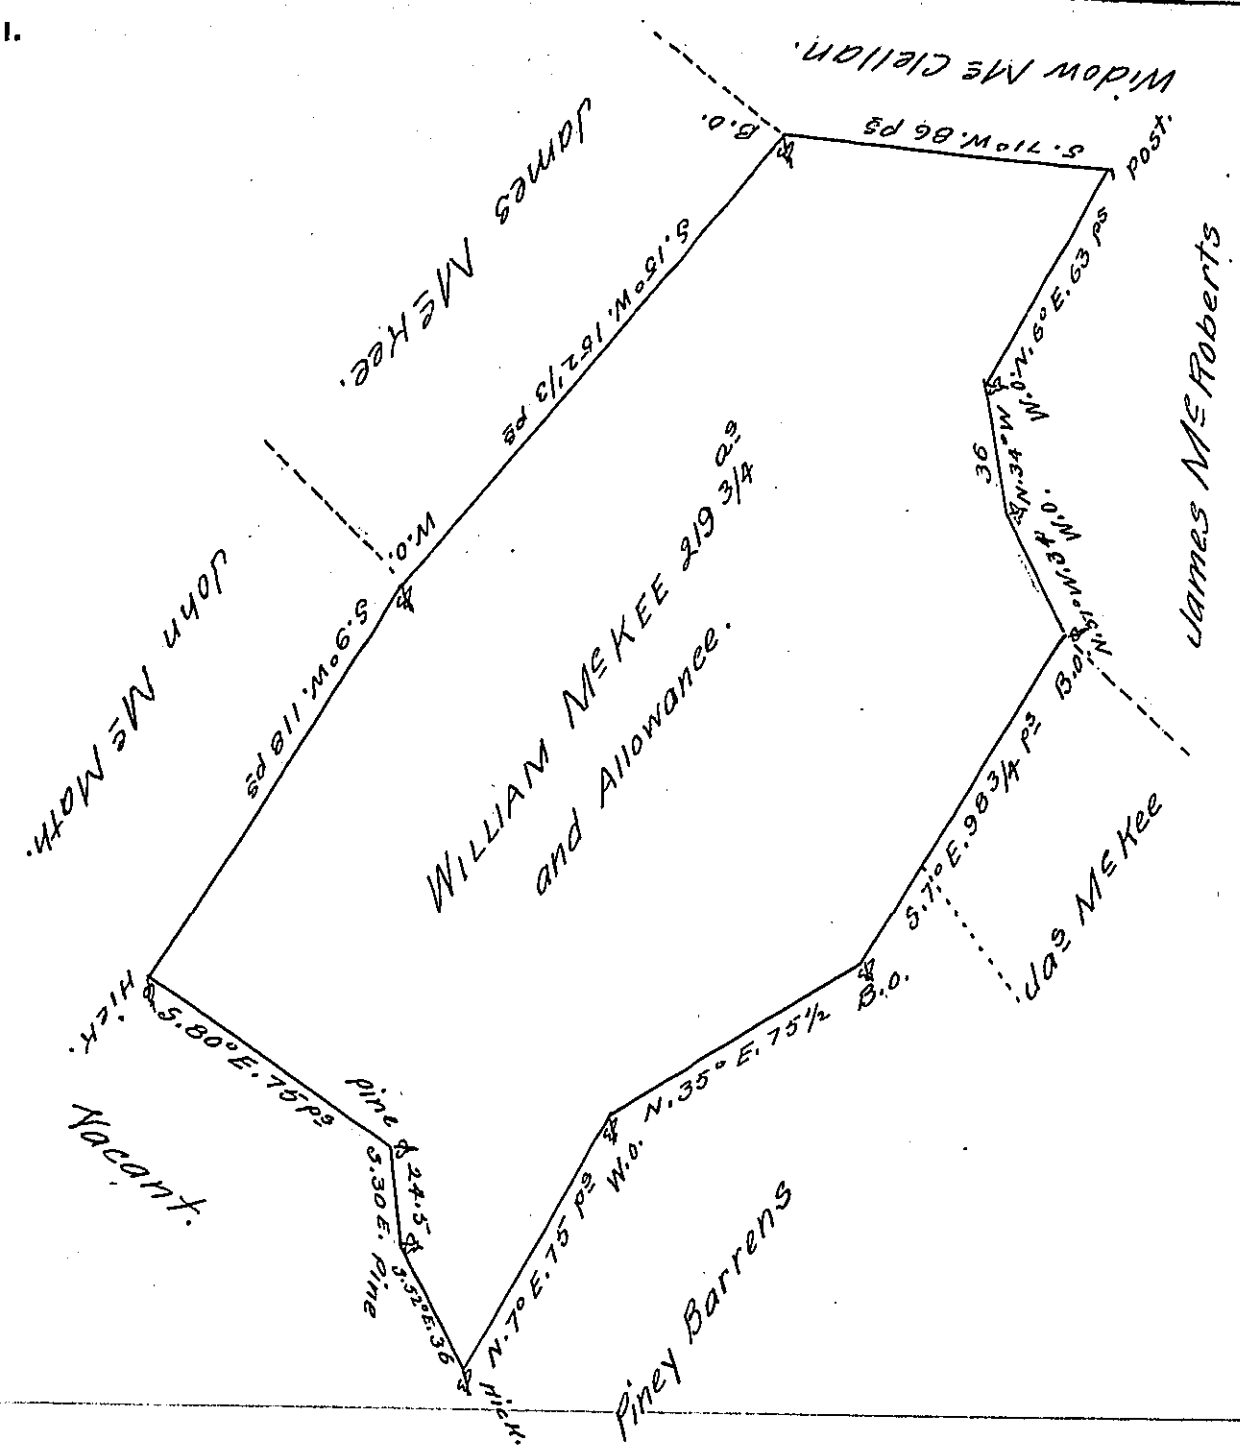

A Draught of a tract of land Situate in Antrim Township in the County of Cumberland Containing Two Hundred and Nineteen acres and three quarters of an acre and the usual allowance of six P. Cent for Roads &c. Surveyd for William McKee the 20th. Day of February 1767. In Pursuance of the Honourable the Proprietaries Warrant bearing Date the 1st 2nd Day of August 1766.

John Armstrong D.S.

To John Lukens Esqr
Surveyor General.

IN TESTIMONY that the above is a copy of the original remaining on file in the Department of Internal Affairs of Pennsylvania, made conformably to an Act of Assembly approved the 16th day of February, 1833, I have hereunto set my Hand and caused the Seal of said Department to be affixed at Harrisburg, this twenty-fifth *day of* October *1905.*

Secretary of Internal Affairs.