FORM No. I.

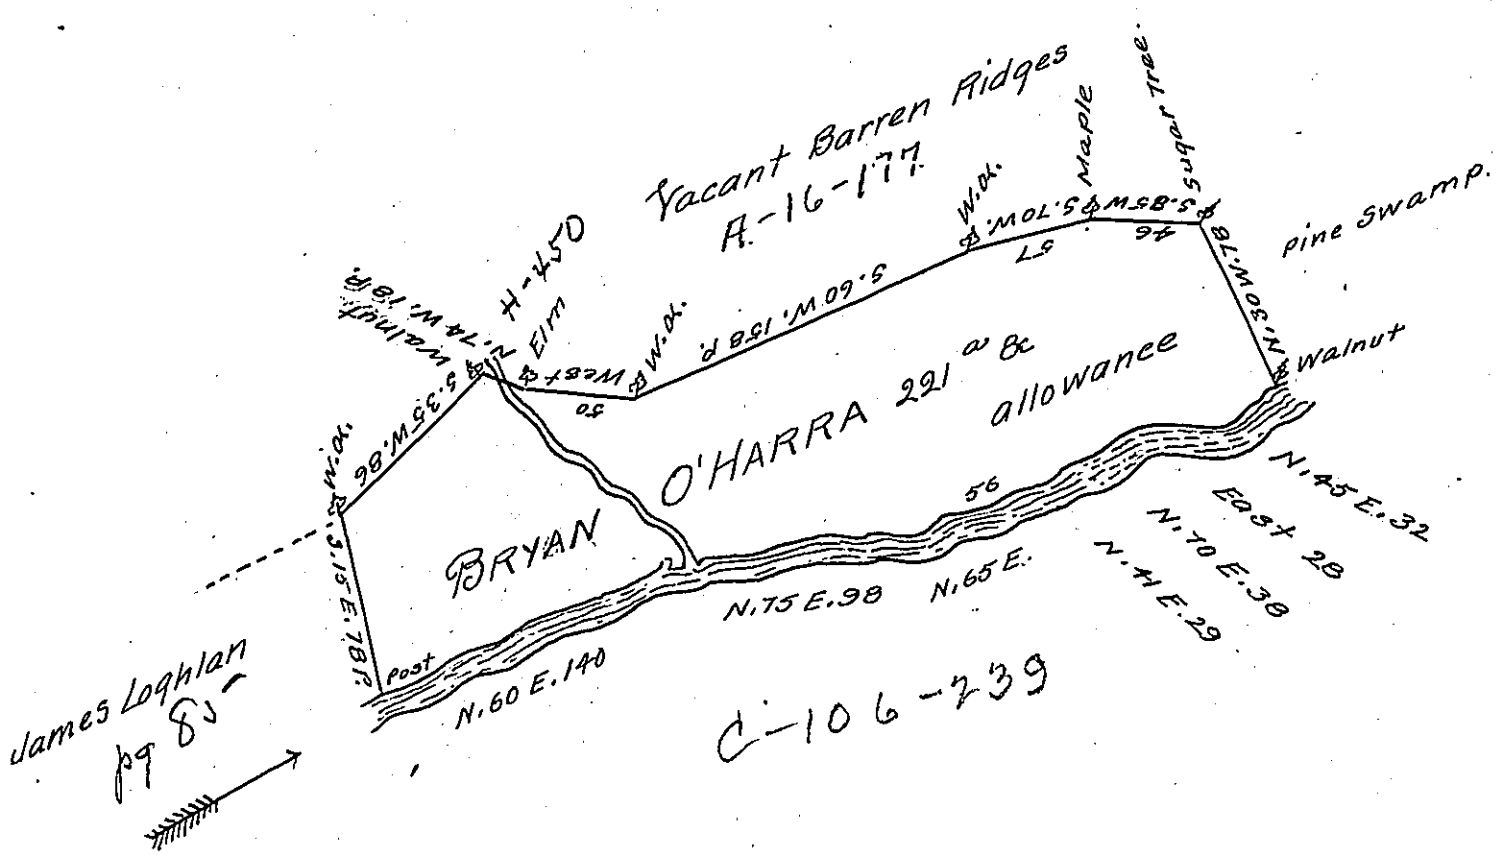

A Draught of a Tract of Land called Spring meadow situate on the North West side of the South West Branch of the Bald Eagle Creek about 12 or 13 Miles above the Nest adjoining and below Land surveyed for James Loghlan, and about 4 Miles N:W. of Roger Flahavan's Land in Cumberland County containing Two Hundred and Twenty one Acres and the usual allow-ance of six P. Cent for Roads &c. Surveyed November 7th 1770 for Bryan O'Harra in pursuance of an Order No 1970 Dated the 3d Day of April 1769. by Thomas Smith —

To John Lukens Esqr
Surveyor General.

N.B. The Land mentioned in the above application is surveyed said to be by virtue of orders Issued in 1766 for Baynton, Wharton and Co.

IN TESTIMONY that the above is a copy of the original remaining on file in the Department of Internal Affairs of Pennsylvania, made conformably to an Act of Assembly approved the 16th day of February, 1833, I have hereunto set my Hand and caused the Seal of said Department to be affixed at Harrisburg, this fourteenth *day of* November *1905.*

Isaac B. Brown
Secretary of Internal Affairs.