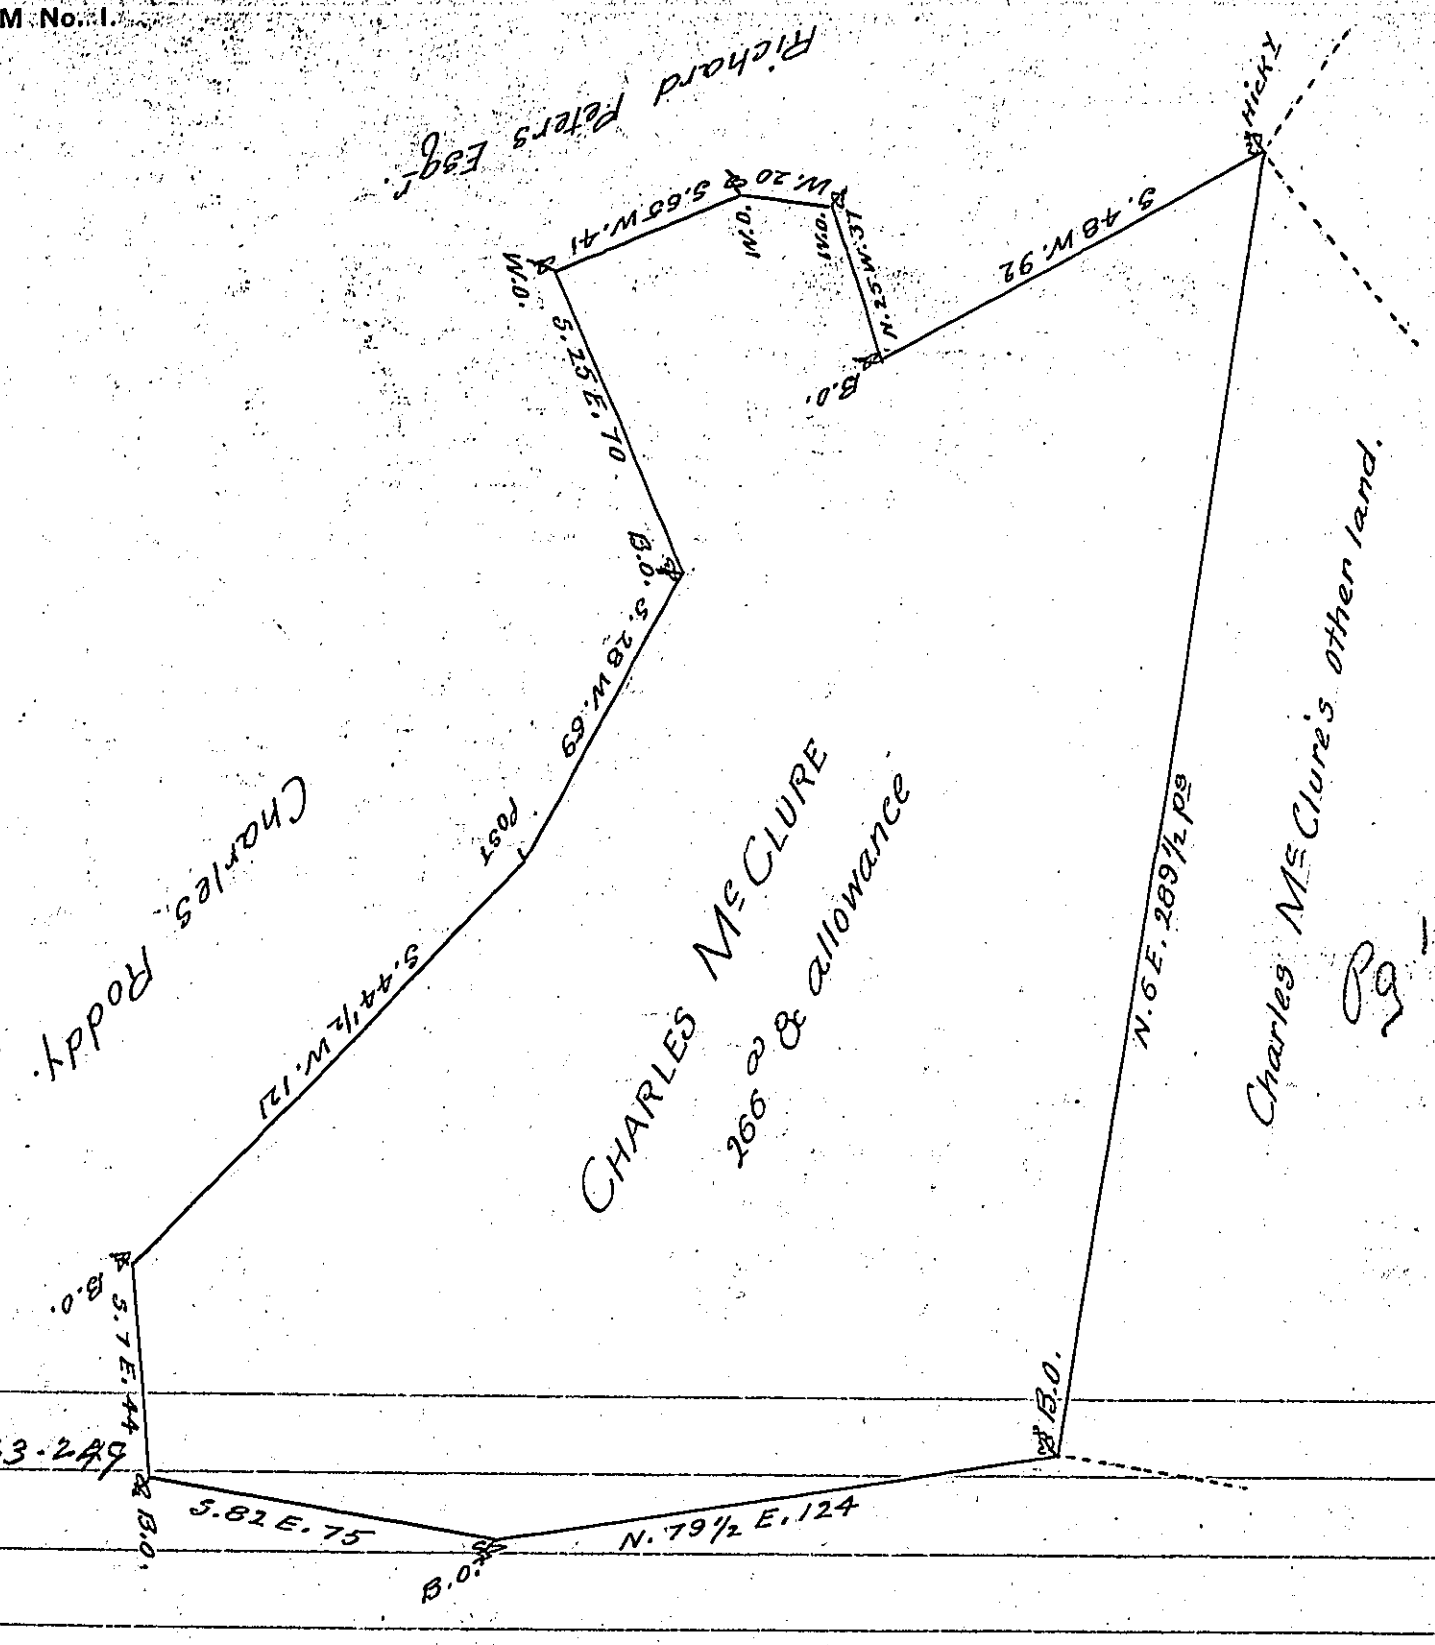

A Draught of a Tract of land situate in West Pennsboro Township in the County of Cumberland, Surveyed the 10th day of March 1781, for Charles McClure, In pursuance of an application No 2063 dated the 3d day of Decemr 1766. Containing Two hundred and fifty six acres & allowance of six acres P. Cent for Roads &c.

Surveyed by order of the Surr General.

Chas Lukens Surr

To John Lukens Esqr
Survey. Genl.

IN TESTIMONY that the above is a copy of the original remaining on file in the Department of Internal Affairs of Pennsylvania, made conformably to an Act of Assembly approved the 16th day of February, 1833, I have hereunto set my Hand and caused the Seal of said Department to be affixed at Harrisburg, this twelfth *day of* December *1905.*

Isaac B. Brown

Secretary of Internal Affairs.