FORM No. I.

C 172 261

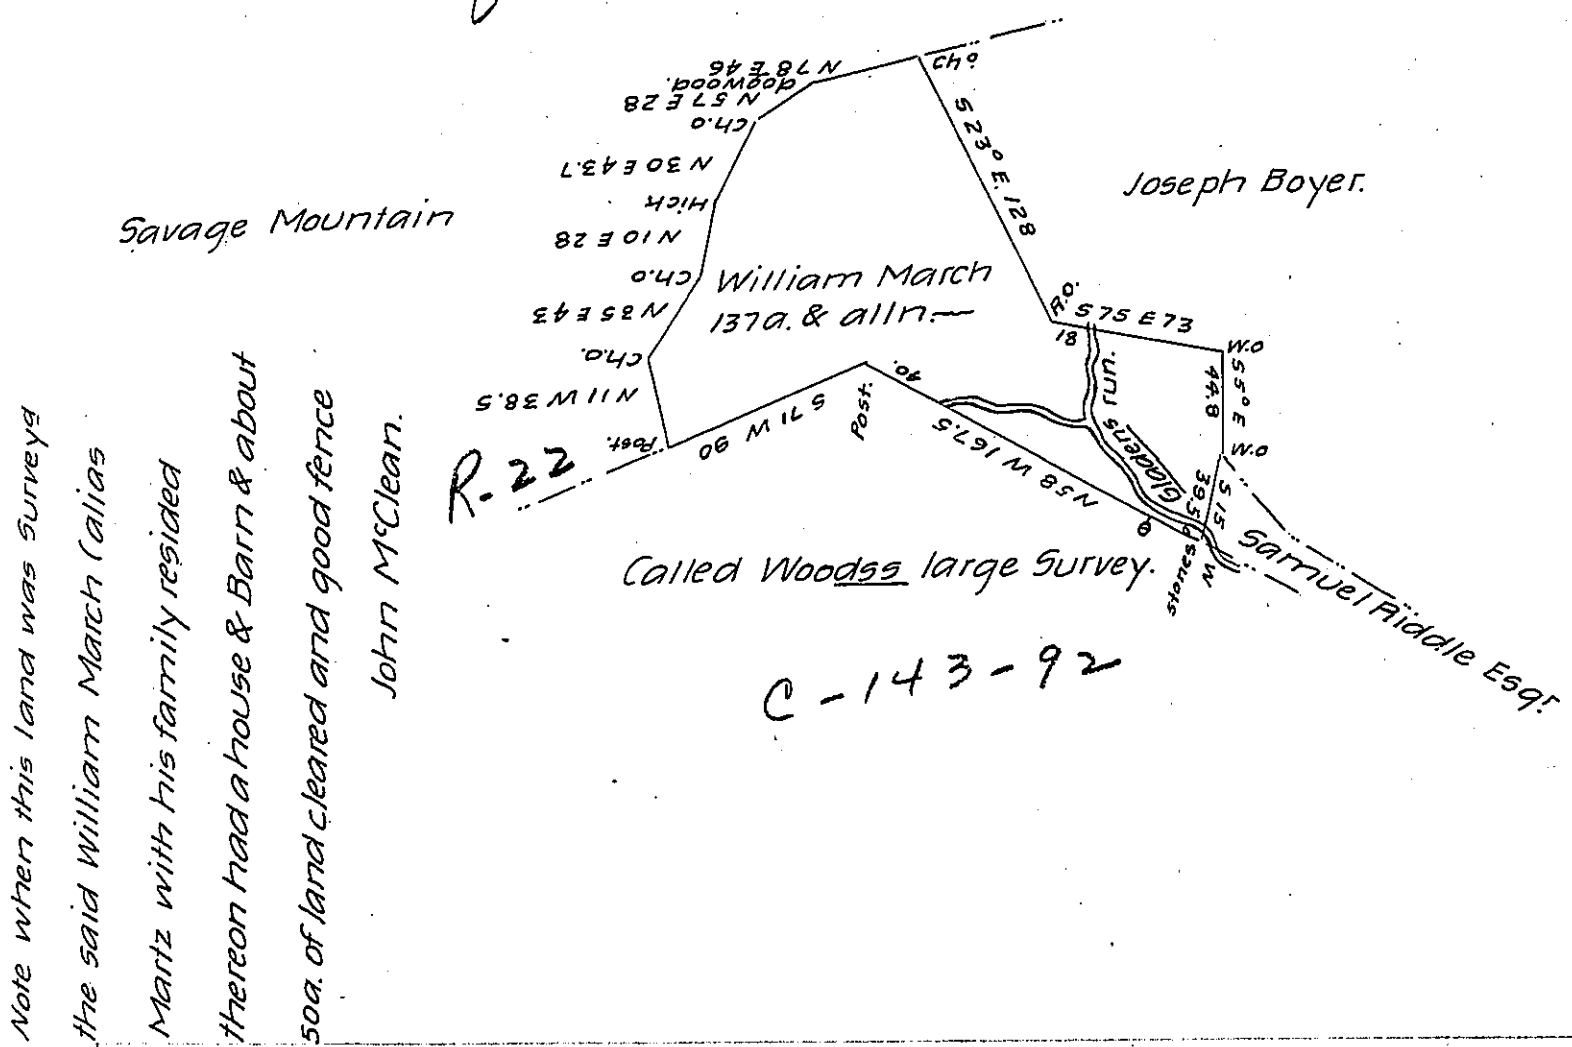

Note when this land was Surveyd the said William March (alias Martz with his family resided thereon had a house & Barn & about 50a. of land cleared and good fence John McClean.

Situate on the waters of Gladens Run (formerly in Londonderry Township Bedford—) Now in Southampton Township Somerset County and Surveyed the 4th day of October 1811, In pursuance of a Warrant granted unto William March (alias Martz for right) dated the 13th day of february 1793 for 125a.

Pr. John McClean Deputy——

~~To Andrew Porter Esquire~~

~~Surveyor General.~~

To Richard T. Leech Esquire

Surveyor General of Pennsylvania

IN TESTIMONY that the above is a copy of the original remaining on file in the Department of Internal Affairs of Pennsylvania, made conformably to an Act of Assembly approved the 16th day of February, 1833, I have hereunto set my Hand and caused the Seal of said Department to be affixed at Harrisburg, this ninth *day of* February *1906*

Isaac B. Brown

Secretary of Internal Affairs.