FORM No. I.

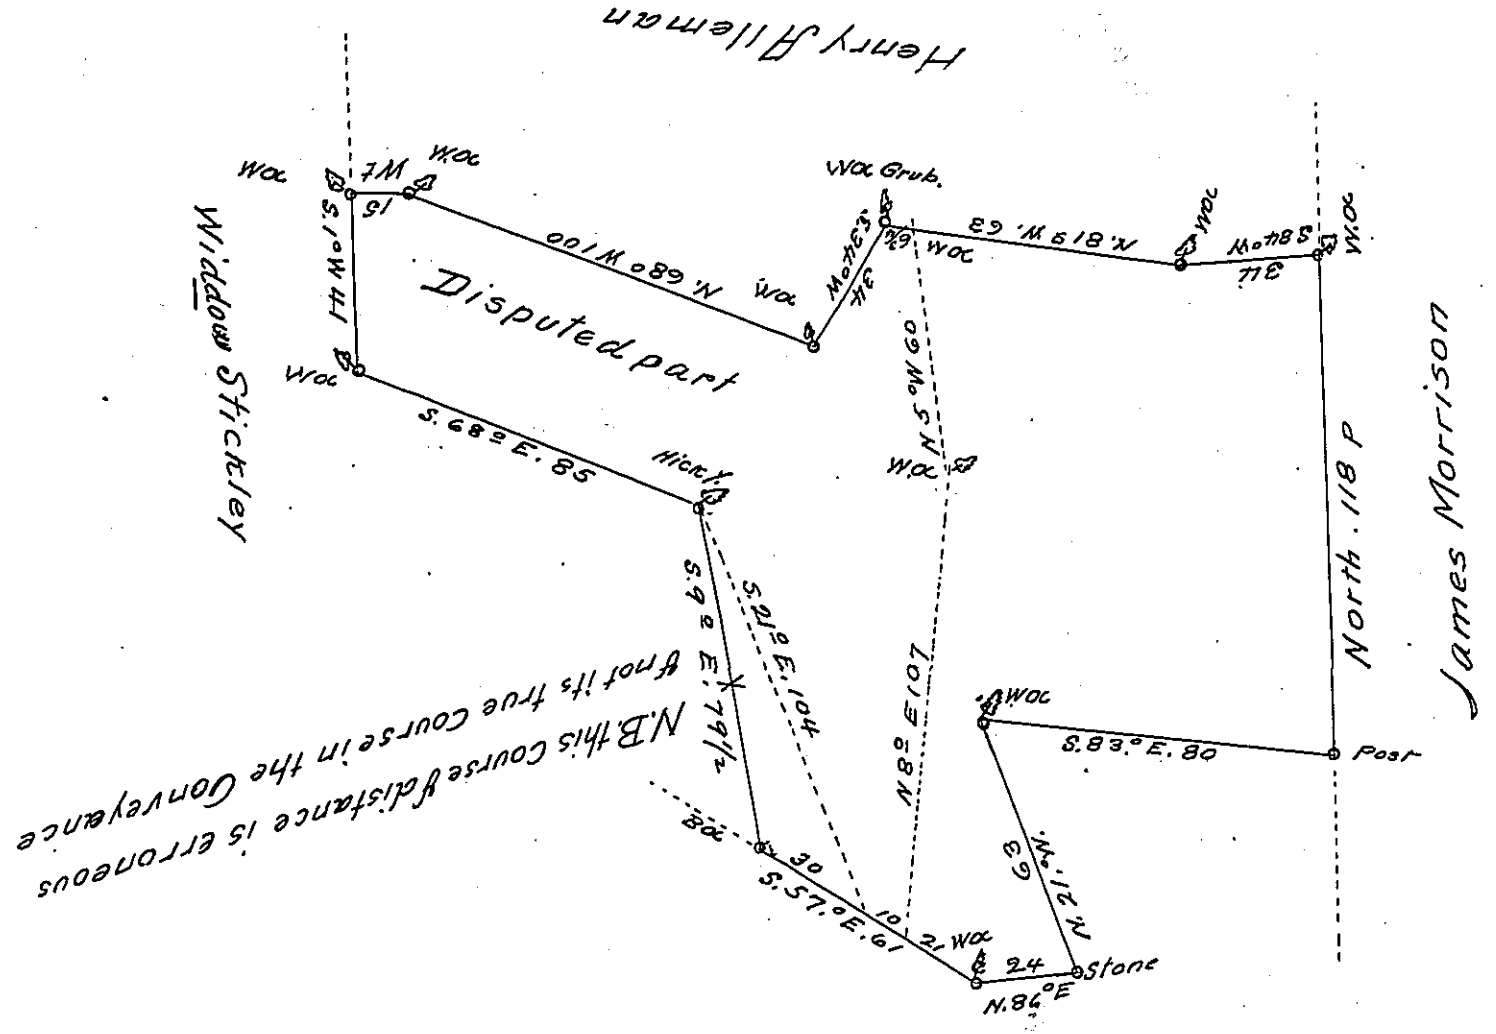

Resurvey.d at the instance of Archibald Elliott on the 28th day of May 1787 the above discribed tract of One hundred twenty nine acres a half & allow.ce of six p Ct. contained within the black lines above— the dotted lines represent lines of a survey made by me for Nath.l Hughston on the 14th April last by his Warrant 4th December 1786 which is within Elliotts Land. Purchased from John Clindinin as will appear by his Conveyance bearing date the— day of—

The above dispute settled & the whole Confirmed to A Elliot by Judgm.t of Board of 7th April 1788 } Bartrem Galbraith D.S.
John Lukens Esq.r Surveyor General } See the same filed

Awarded to Arch.d Elliott on Warrant to John Clendenin dated 11th May 1770
Londonderry township

IN TESTIMONY that the above is a copy of the original remaining on file in the Department of Internal Affairs of Pennsylvania, made conformably to an Act of Assembly approved the 16th day of February, 1833, I have hereunto set my Hand and caused the Seal of said Department to be affixed at Harrisburg, this Thirty-first *day of* January *1906*

Isaac B. Brown
Secretary of Internal Affairs.