FORM No. I.

79

P-119-242

1792

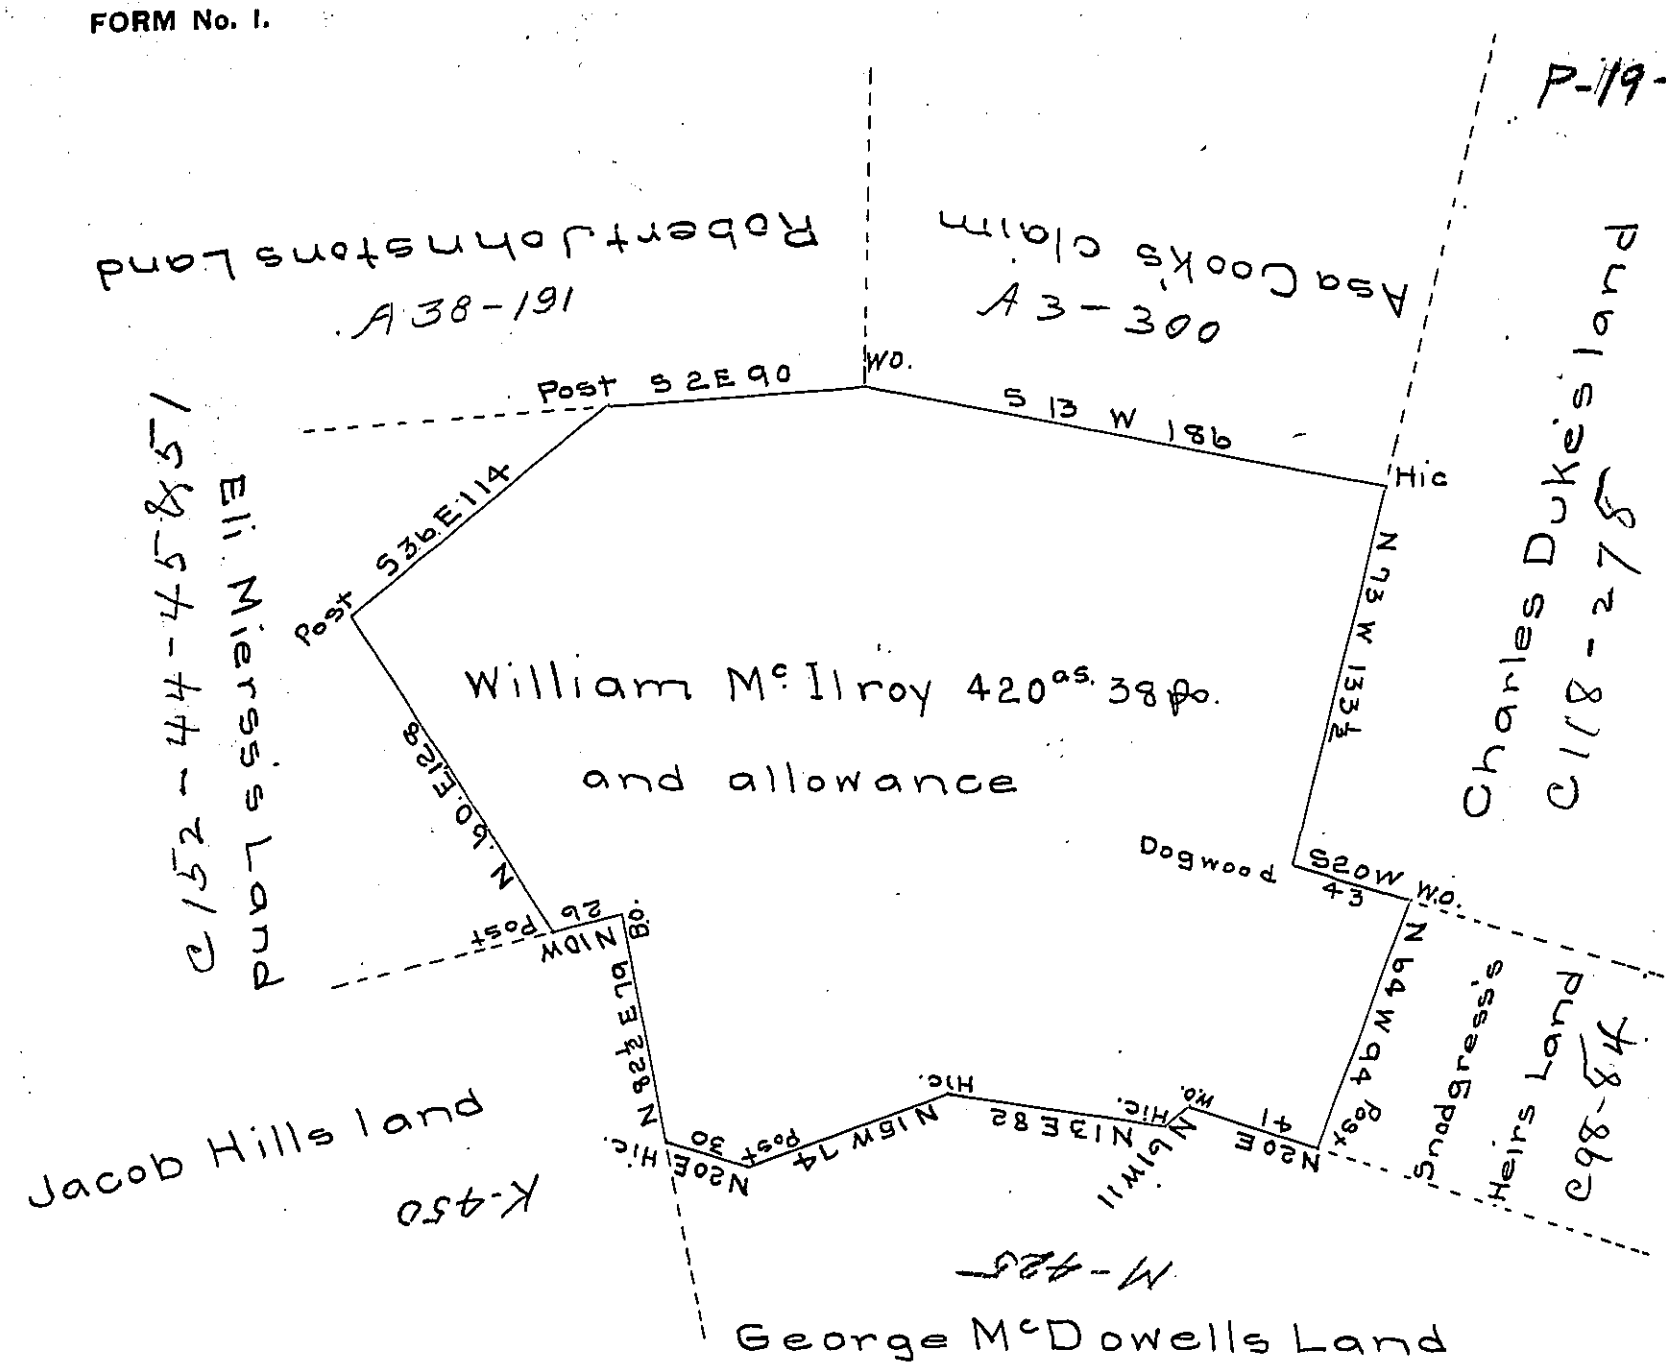

In pursuance of a warrant dated April 10th. 1786 was survey'd for William McIlroy the above described tract of land containing Four hundred and twenty acres & thirty eight perches with an allowance proportioned to six ℘ cent adjoining land of George McDowell and others in Pitt township Westmoreland County —— Survey'd May 9th. 1786.

℘ John Moore D.S.

To John Lukens Esquire
Surv.r Gen!

IN TESTIMONY that the above is a copy of the original remaining on file in the Department of Internal Affairs of Pennsylvania, made conformably to an Act of Assembly approved the 16th day of February, 1833, I have hereunto set my Hand and caused the Seal of said Department to be affixed at Harrisburg, this fourth *day of* December *1905*

Isaac B. Brown

Secretary of Internal Affairs.