FORM No. I.

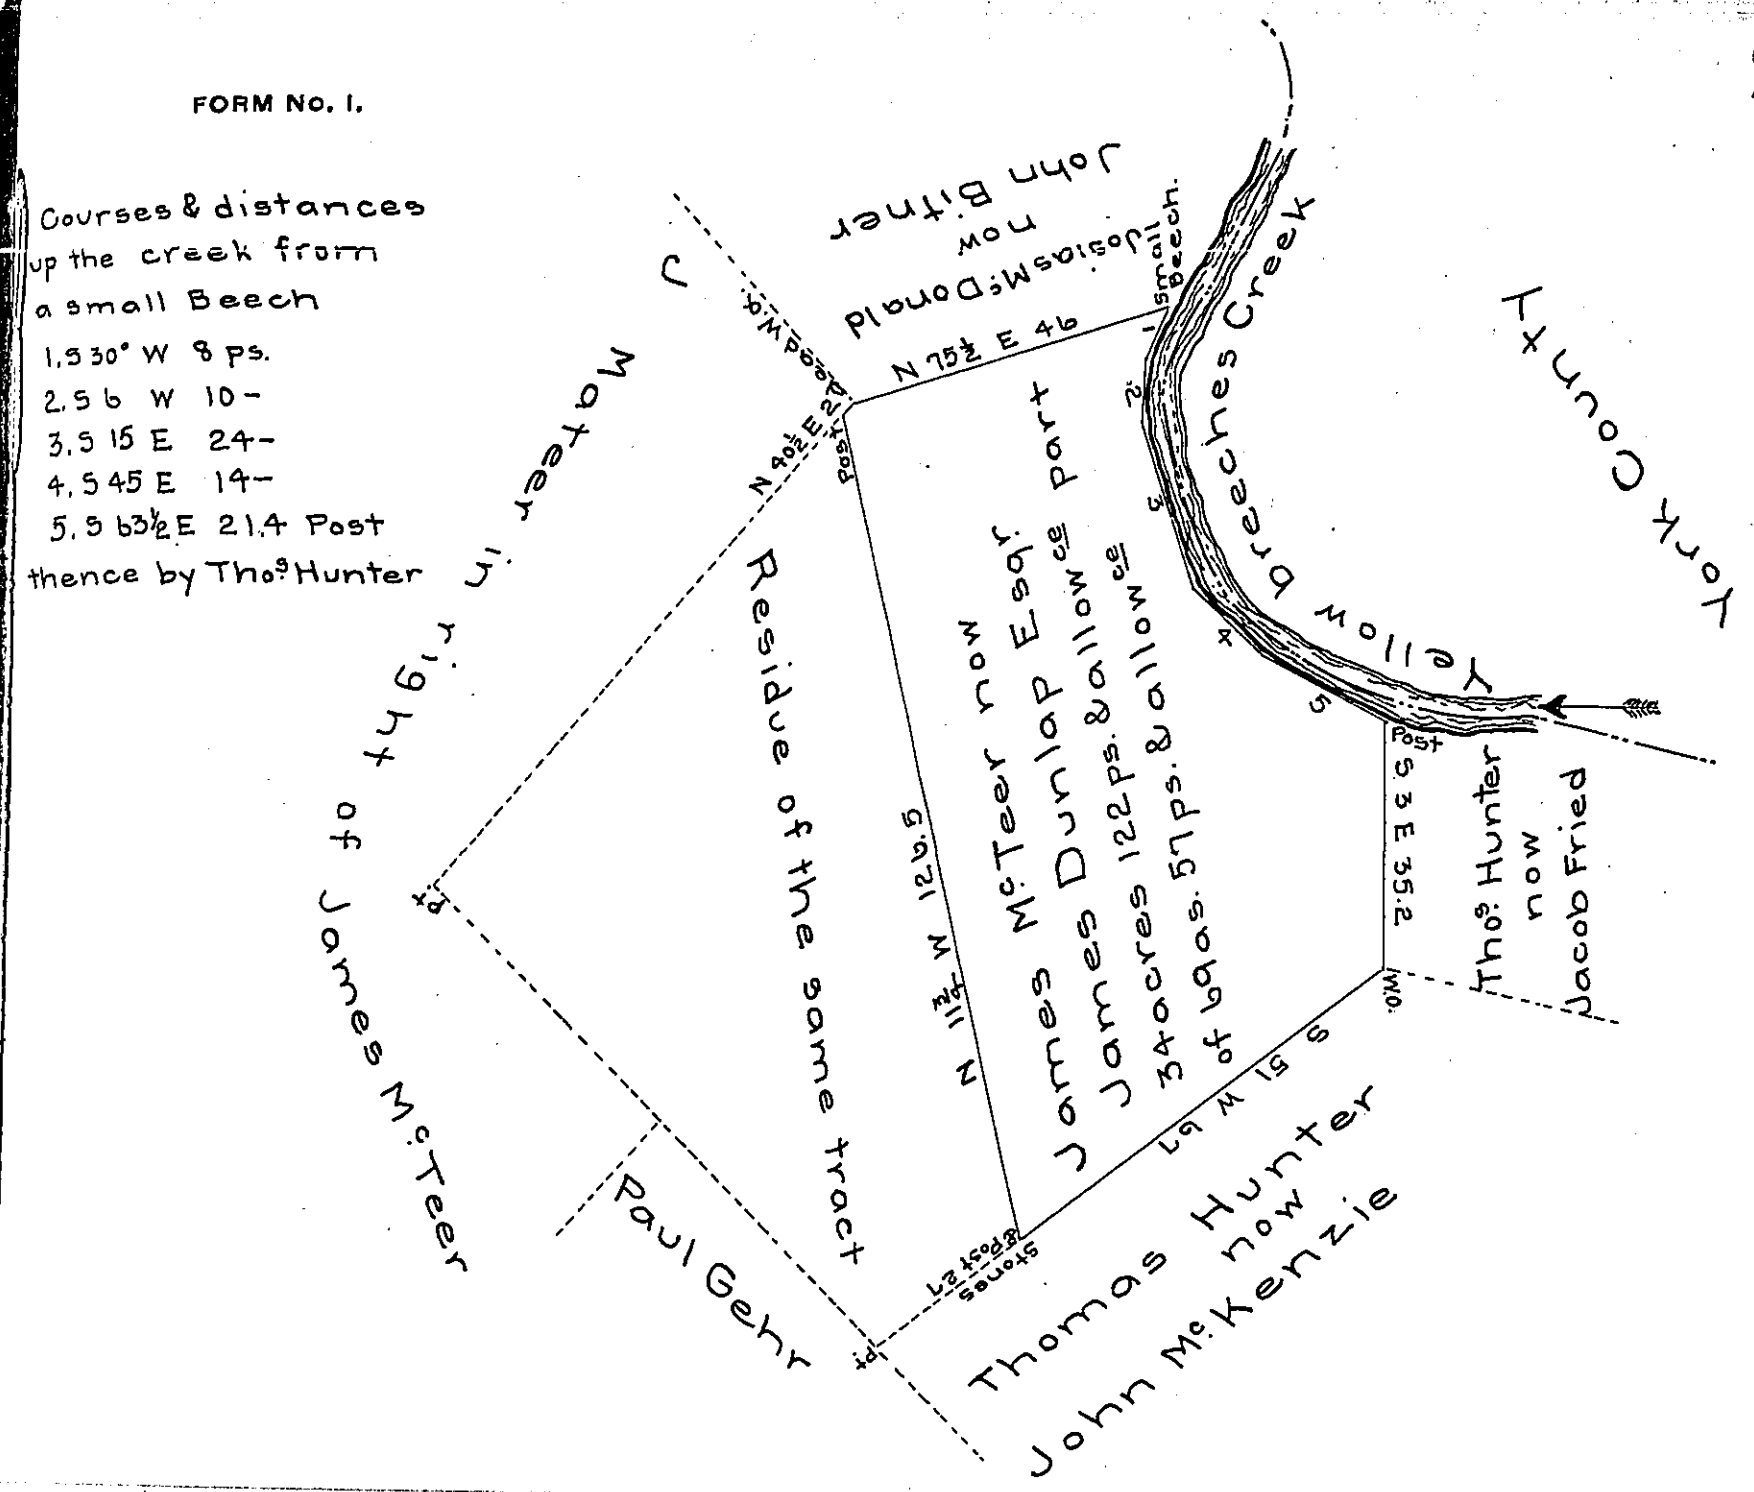

The draught of a tract of land situated in Allen township Cumberland county. containing 34acres, 122 perches and allowance of six pr. Ct for roads &c. It being part of sixty nine acres fifty seven perches & allowance surveyed the 30th day of November A.D. 1826 (according to the old lines) In pursuance of a warrant granted to James McTeer for 70as dated the 13th day of May A.D. 1767.

Pr. Jno. Harper D.S.

To Gabriel Hiester Esquire
Surveyor Genl Pennª

IN TESTIMONY that the above is a copy of the original remaining on file in the Department of Internal Affairs of Pennsylvania, made conformably to an Act of Assembly approved the 16th day of February, 1833, I have hereunto set my Hand and caused the Seal of said Department to be affixed at Harrisburg, this thirtieth *day of* January *1906*

Isaac B. Brown
Secretary of Internal Affairs.