FORM No. I.

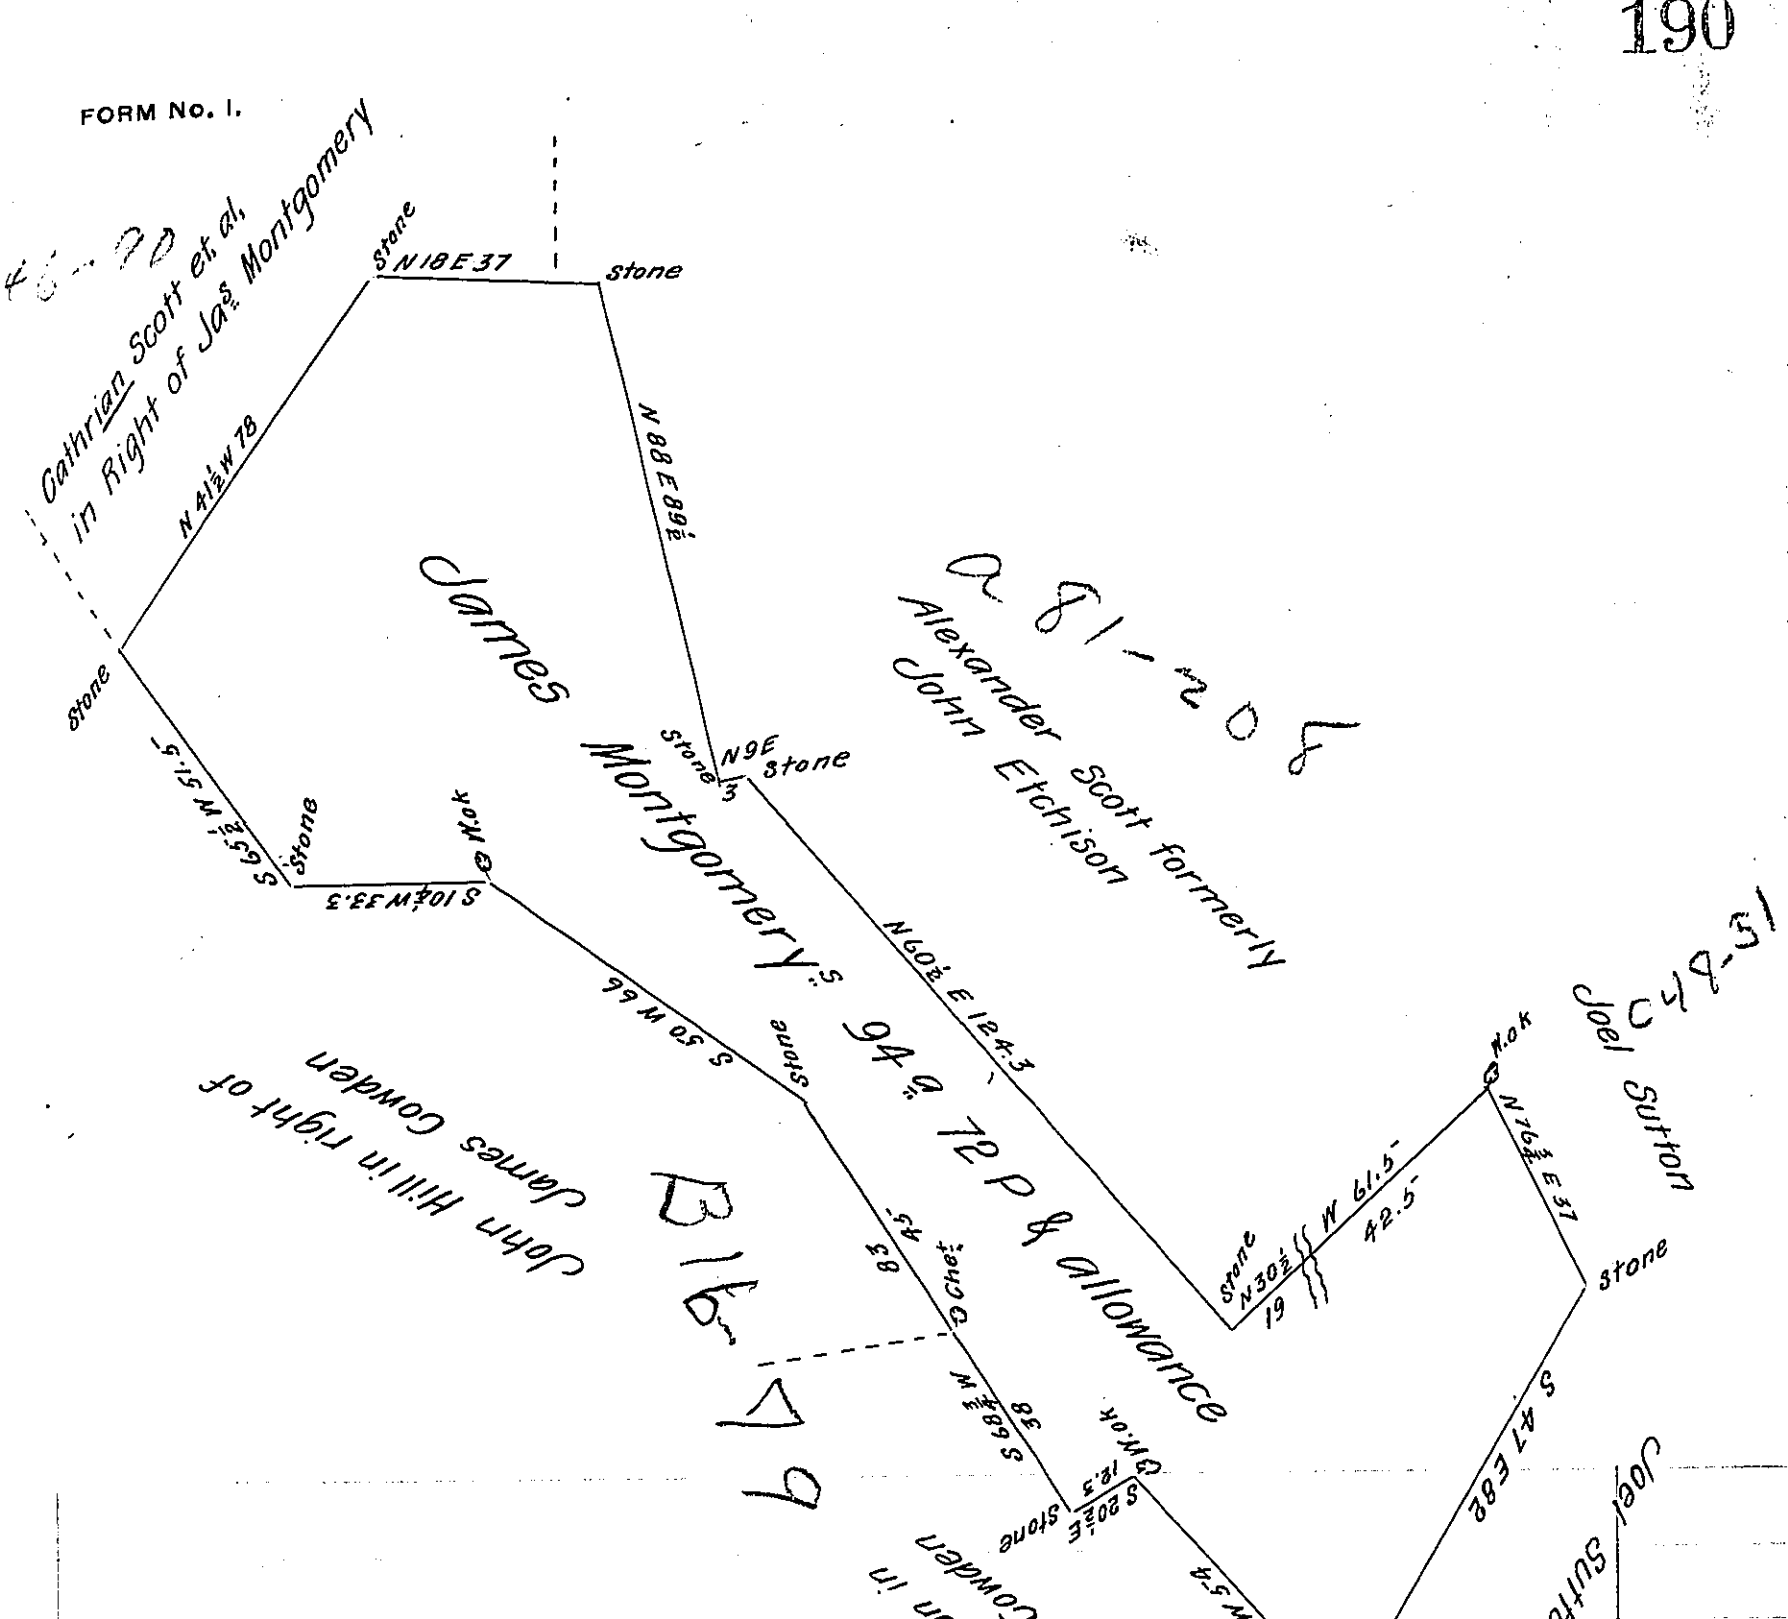

The above draught Contains 94 acres & 72 & the allowance of six per cent for Roads &c. Situated in the Township of Littlebritain Lancaster County. Surveyed in pursuance of a Warrant granted to James Montgomery the 20th of March 1752. Surveyed April 11th 1836 (for Wm Caster & Alexander Scot-)

James Calwell D.S

To Jacob Spangler Esqr.
Surveyor General Penna

IN TESTIMONY that the above is a copy of the original remaining on file in the Department of Internal Affairs of Pennsylvania, made conformably to an Act of Assembly approved the 16th day of February, 1833, I have hereunto set my Hand and caused the Seal of said Department to be affixed at Harrisburg, this twenty second day of January 1906

Isaac B. Brown
Secretary of Internal Affairs.