FORM No. I.

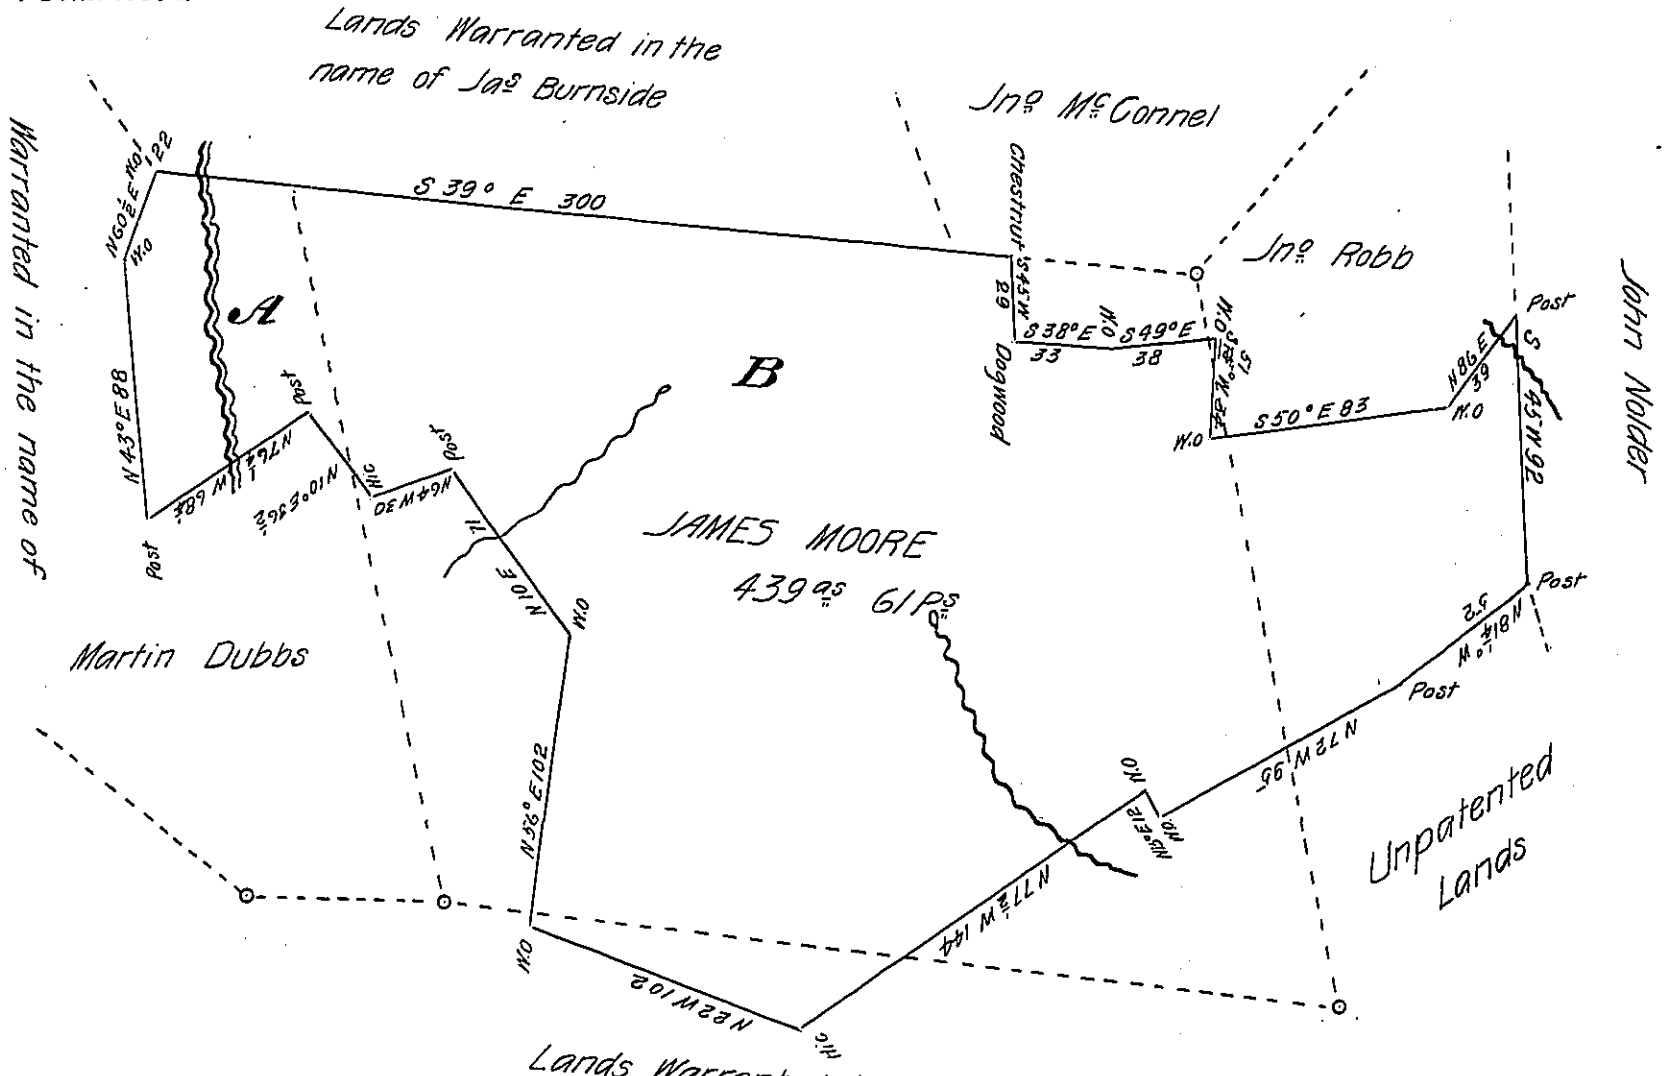

In pursuance of a Warrant dated the 14th of Febry 1837. Granted to James Moore. Was surveyed Febry 28th 1837 the above described tract of land containing four hundred thirty nine acres and sixty one perches with the allowance of Six per Cent. Situate in Plumb creek and Kittanning township Armstrong County Pennsylvania.

Jonathan E. Meredith D.S.

To John Taylor Esqr
Surveyor General.

N. B. The Interference including the letter A appears to have been Surveyed on a Warrant granted to Martin Dubbs dated June 16th 1794. And that including the letter B appears to have been surveyed on a Warrant granted to Jeremiah Stine Dated June 16th 1794.

J. E. M. D. S.

IN TESTIMONY that the above is a copy of the original remaining on file in the Department of Internal Affairs of Pennsylvania, made conformably to an Act of Assembly approved the 16th day of February, 1833, I have hereunto set my Hand and caused the Seal of said Department to be affixed at Harrisburg, this twenty sixth day of February 1906.

Secretary of Internal Affairs.